MAP 5

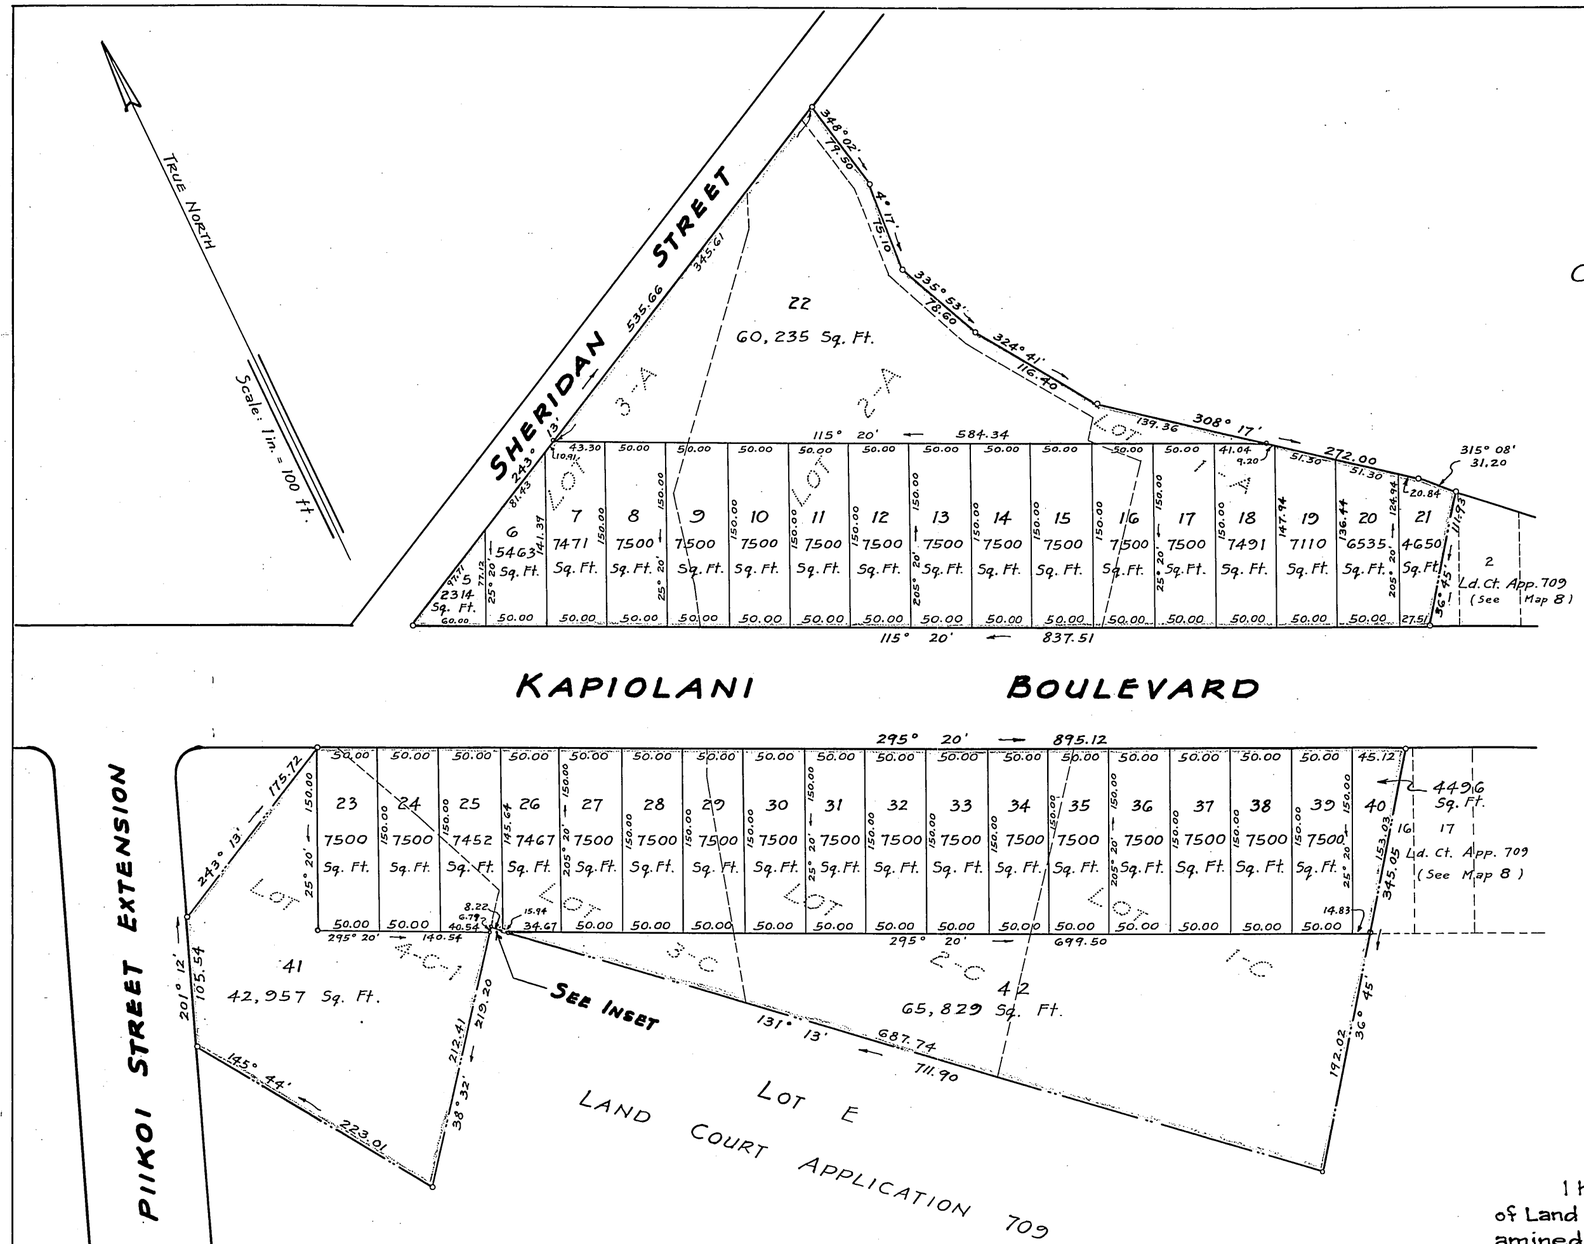

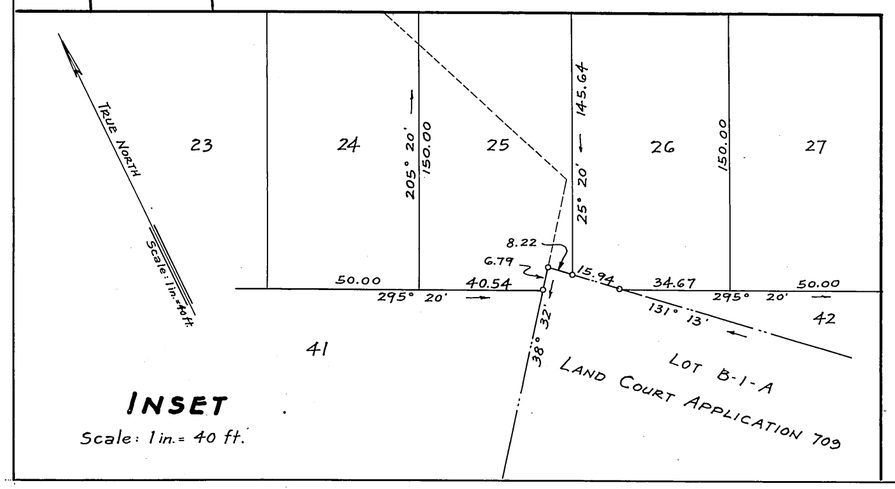

INSET
Scale: 1 in. = 40 ft.

LAND COURT
TERRITORY OF HAWAII

CONSOLIDATION OF LOTS 1-A, 2-A, 3-A, 1-C, 2-C AND 3-C
AS SHOWN ON MAP 2 AND
LOT 4-C-1 AS SHOWN ON MAP 4 OF
LAND COURT APPLICATION 20
AND RE-SUBDIVISION OF SAID CONSOLIDATION
INTO LOTS 5 TO 42 (INCLUSIVE)
AT KALIA, WAIKIKI, HONOLULU, OAHU, T. H.

Scale as shown.

The above mentioned maps referred to by numbers are on file in the Office of the Assistant Registrar of the Land Court.

419 S. M. Damon Bldg.
Honolulu, T. H.
February 8, 1940

FRED E HARVEY REGISTERED LAND SURVEYOR No. 79 HAWAII, U.S.A.

WRIGHT, HARVEY AND WRIGHT
By: Fred. E. Harvey
Surveyor and Maker of Plan
Registered Certificate 79-E.S.

OWNER: HAWAIIAN DREDGING CO., LTD.
[signature], Vice-President
[signature]

Owner's Certificate of Title: No. 3986

I hereby certify that the map hereon being a subdivision of Land Court Application 20, as herein entitled, has been examined and checked as to form and mathematical correctness, and that it has been approved by Order of the Judge of the Land Court dated March 25, 1940.

Honolulu, T.H.
March 25, 1940.

L. M. Whitehouse
Surveyor, Territory of Hawaii.
By: Robert D. King
Principal Cadastral Engineer.

NOTE: For Rights of Ways, if any, see certificate of title.

Lot 42 has a right of way out to a public highway over Lot E of (both lots owned by the same party) Ld. Ct. App. 709

Filed Mar. 9, 1940
Abraham W. Akana
Assistant Registrar

Tax Map Key: 2-3-16 and 38

15" x 21" = 2.2 ¢