21

MAP 5

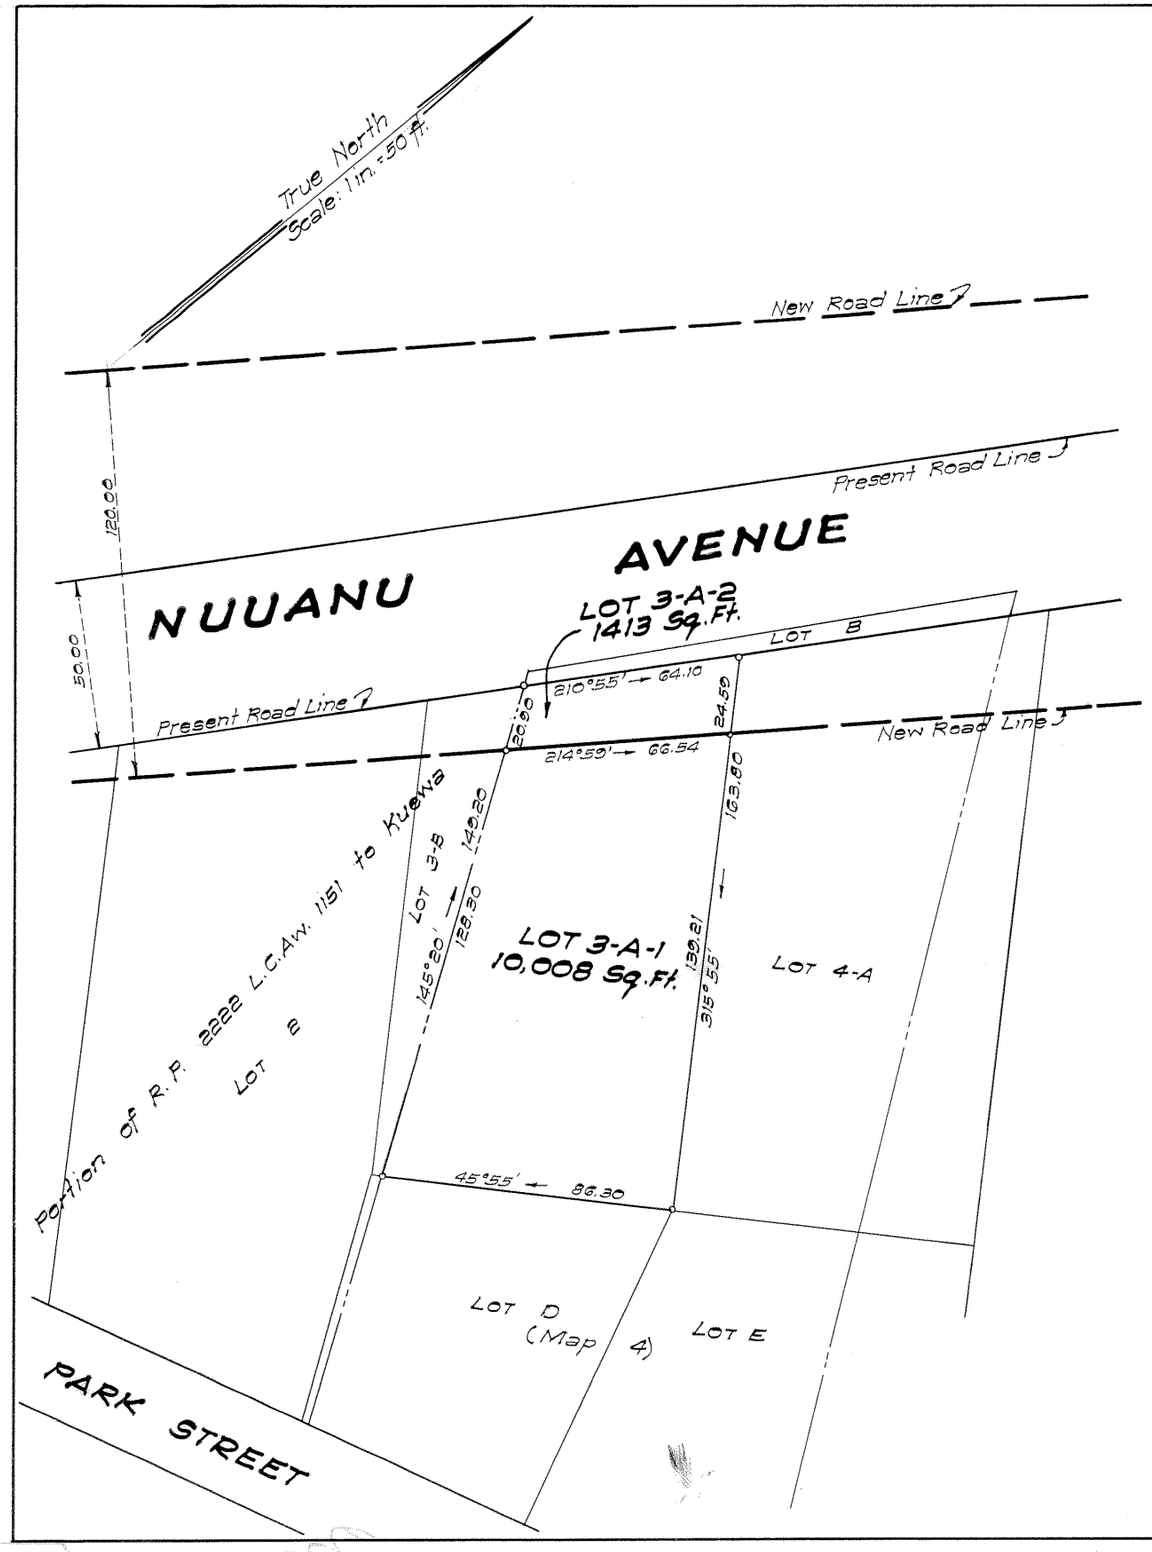

LAND COURT

TERRITORY OF HAWAII

LAND COURT APPLICATION 21

SUBDIVISION OF LOT 3-A
AS SHOWN ON MAP 3
INTO LOTS 3-A-1 AND 3-A-2
AT NUUANU VALLEY, HONOLULU, OAHU, T. H.

May 24, 1955
Honolulu, T.H.

T. F. GOO
REGISTERED LAND SURVEYOR
No. 219
HAWAII, U.S.A.

TERRITORY OF HAWAII
TERRITORIAL HIGHWAY DEPARTMENT
DIVISION OF SURVEYS AND RIGHTS OF WAY

BY: T. F. Goo
Registered Professional Surveyor 219
Land Court Surveyor 56

APPROVED:
BY: J. C. Myatt
1st Deputy Territorial Highway Engineer

Owners: Richard Chong Ching and
Lucy Fong Ching

Owners' Certificate of Title: 22,578

AUTHORIZED AND APPROVED BY ORDER OF THE JUDGE
OF THE LAND COURT DATED: JULY 23, 1956
BY ORDER OF THE COURT.

[signature]
REGISTRAR OF THE LAND COURT

Filed July 19, 1956
Abraham W. Akana
Assistant Registrar

Tax Map Key: 2-2-34-22

Parcel 20
Nuuanu Highway
Federal Aid Urban Project No. U.S. 0610(2)

10" x 15" = 1 sq. ft.