Territory of Hawaii.
Court of Land Registration.

Map and description with Petition No. 23, Edith E. Pond

Commencing on the easterly side of Anapuni Street at an iron post at fence corner, said post being 68.8 ft. from guard post at northeast corner of bridge, and being connected with a monument (a concrete post with round hole in top) at the north corner of Wilder Ave and Makiki St. by the following traverse (starting from said monument and running by true azimuths):

1. 297° 50', 58.2 ft., to East corner of Wilder Ave & Makiki St.,
2. 294° 15', 246.3 " , " " " " " " " Anapuni ",
3. 225° 00', 220.0 " , along easterly side of Anapuni St. to aforesaid iron post, the boundary runs thence by true azimuth:

1. 225° 00', 75.0 ft., along easterly side of Anapuni St.
2. 315° 00', 125.0 ", " Lot 54 of the Anapuni Lots
3. 45° 00', 75.0 ", " " 30 " " " ".
4. 135° 00', 125.0 ", " " 56 " " " " to the point of commencement,

containing an area of 9375 square feet,

being Lot 55 of the Anapuni Lots as subdivided by M. D. Monsarrat, surveyor, in Sept, 1895, and also a portion of L.C. Award 8241 to John Ii.

Examined and found correct.
Arthur C Alexander
Court Surveyor.

Honolulu, Nov. 15, 1904.

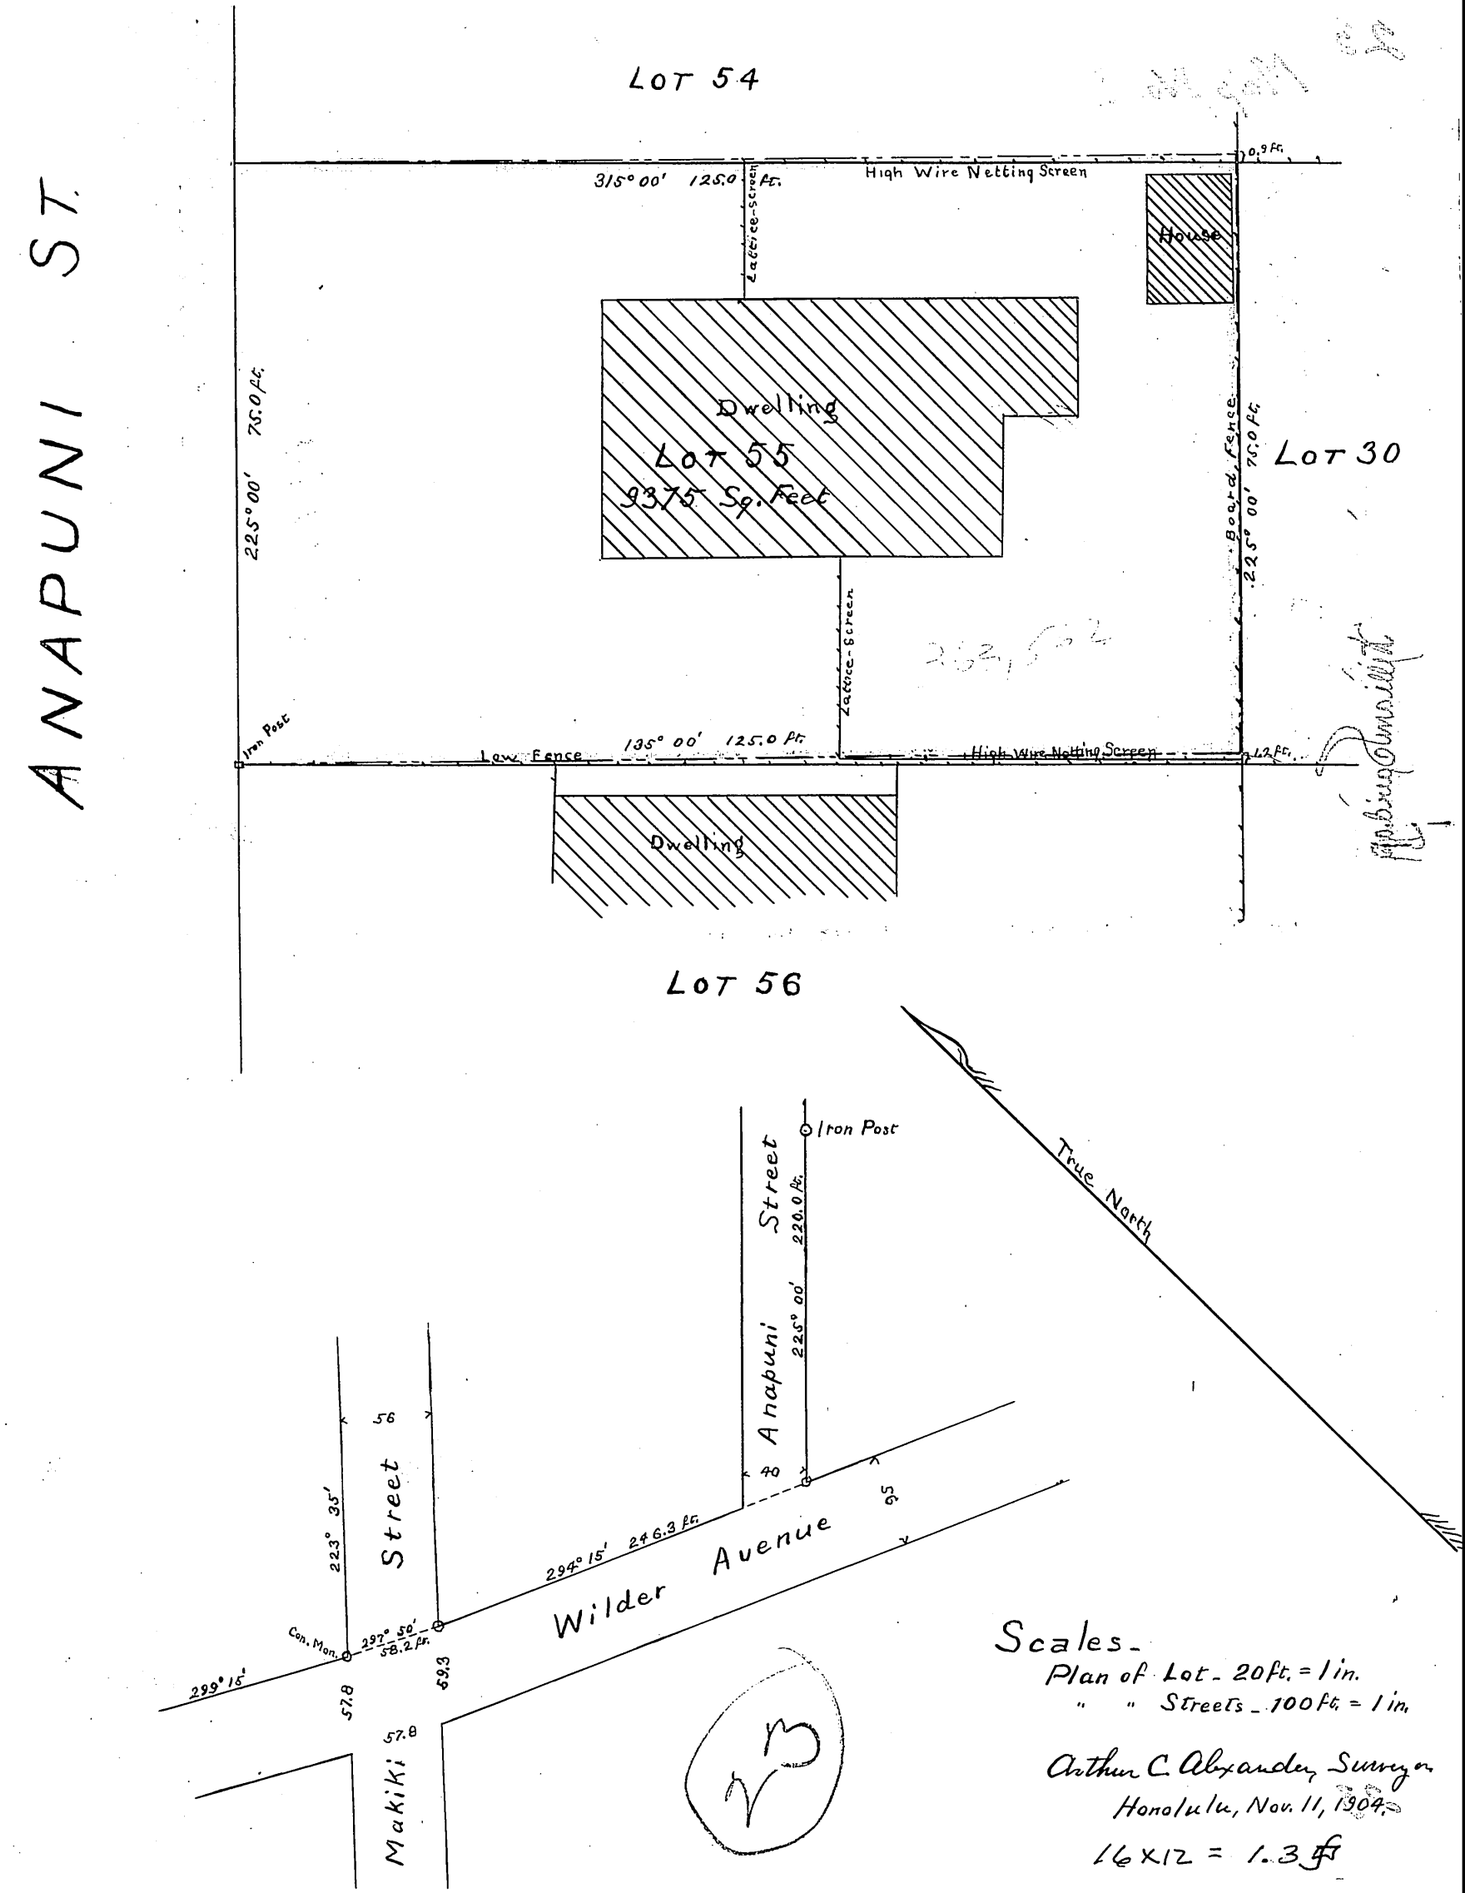

Scales.
Plan of Lot - 20 ft. = 1 in.
" " Streets - 100 ft. = 1 in.

Arthur C. Alexander, Surveyor.
Honolulu, Nov. 11, 1904.

16 x 12 = 1.3 ft