The map and description hereon have been examined by me and found to be correct,

Honolulu, H.T. Nov. 20, 1905.

Arthur C Alexander
Court Surveyor

Petition No. 24

Court of Land Registration
FILED
NOV 15 1905
o'clock min. M.
W. L. Howard
Registrar.

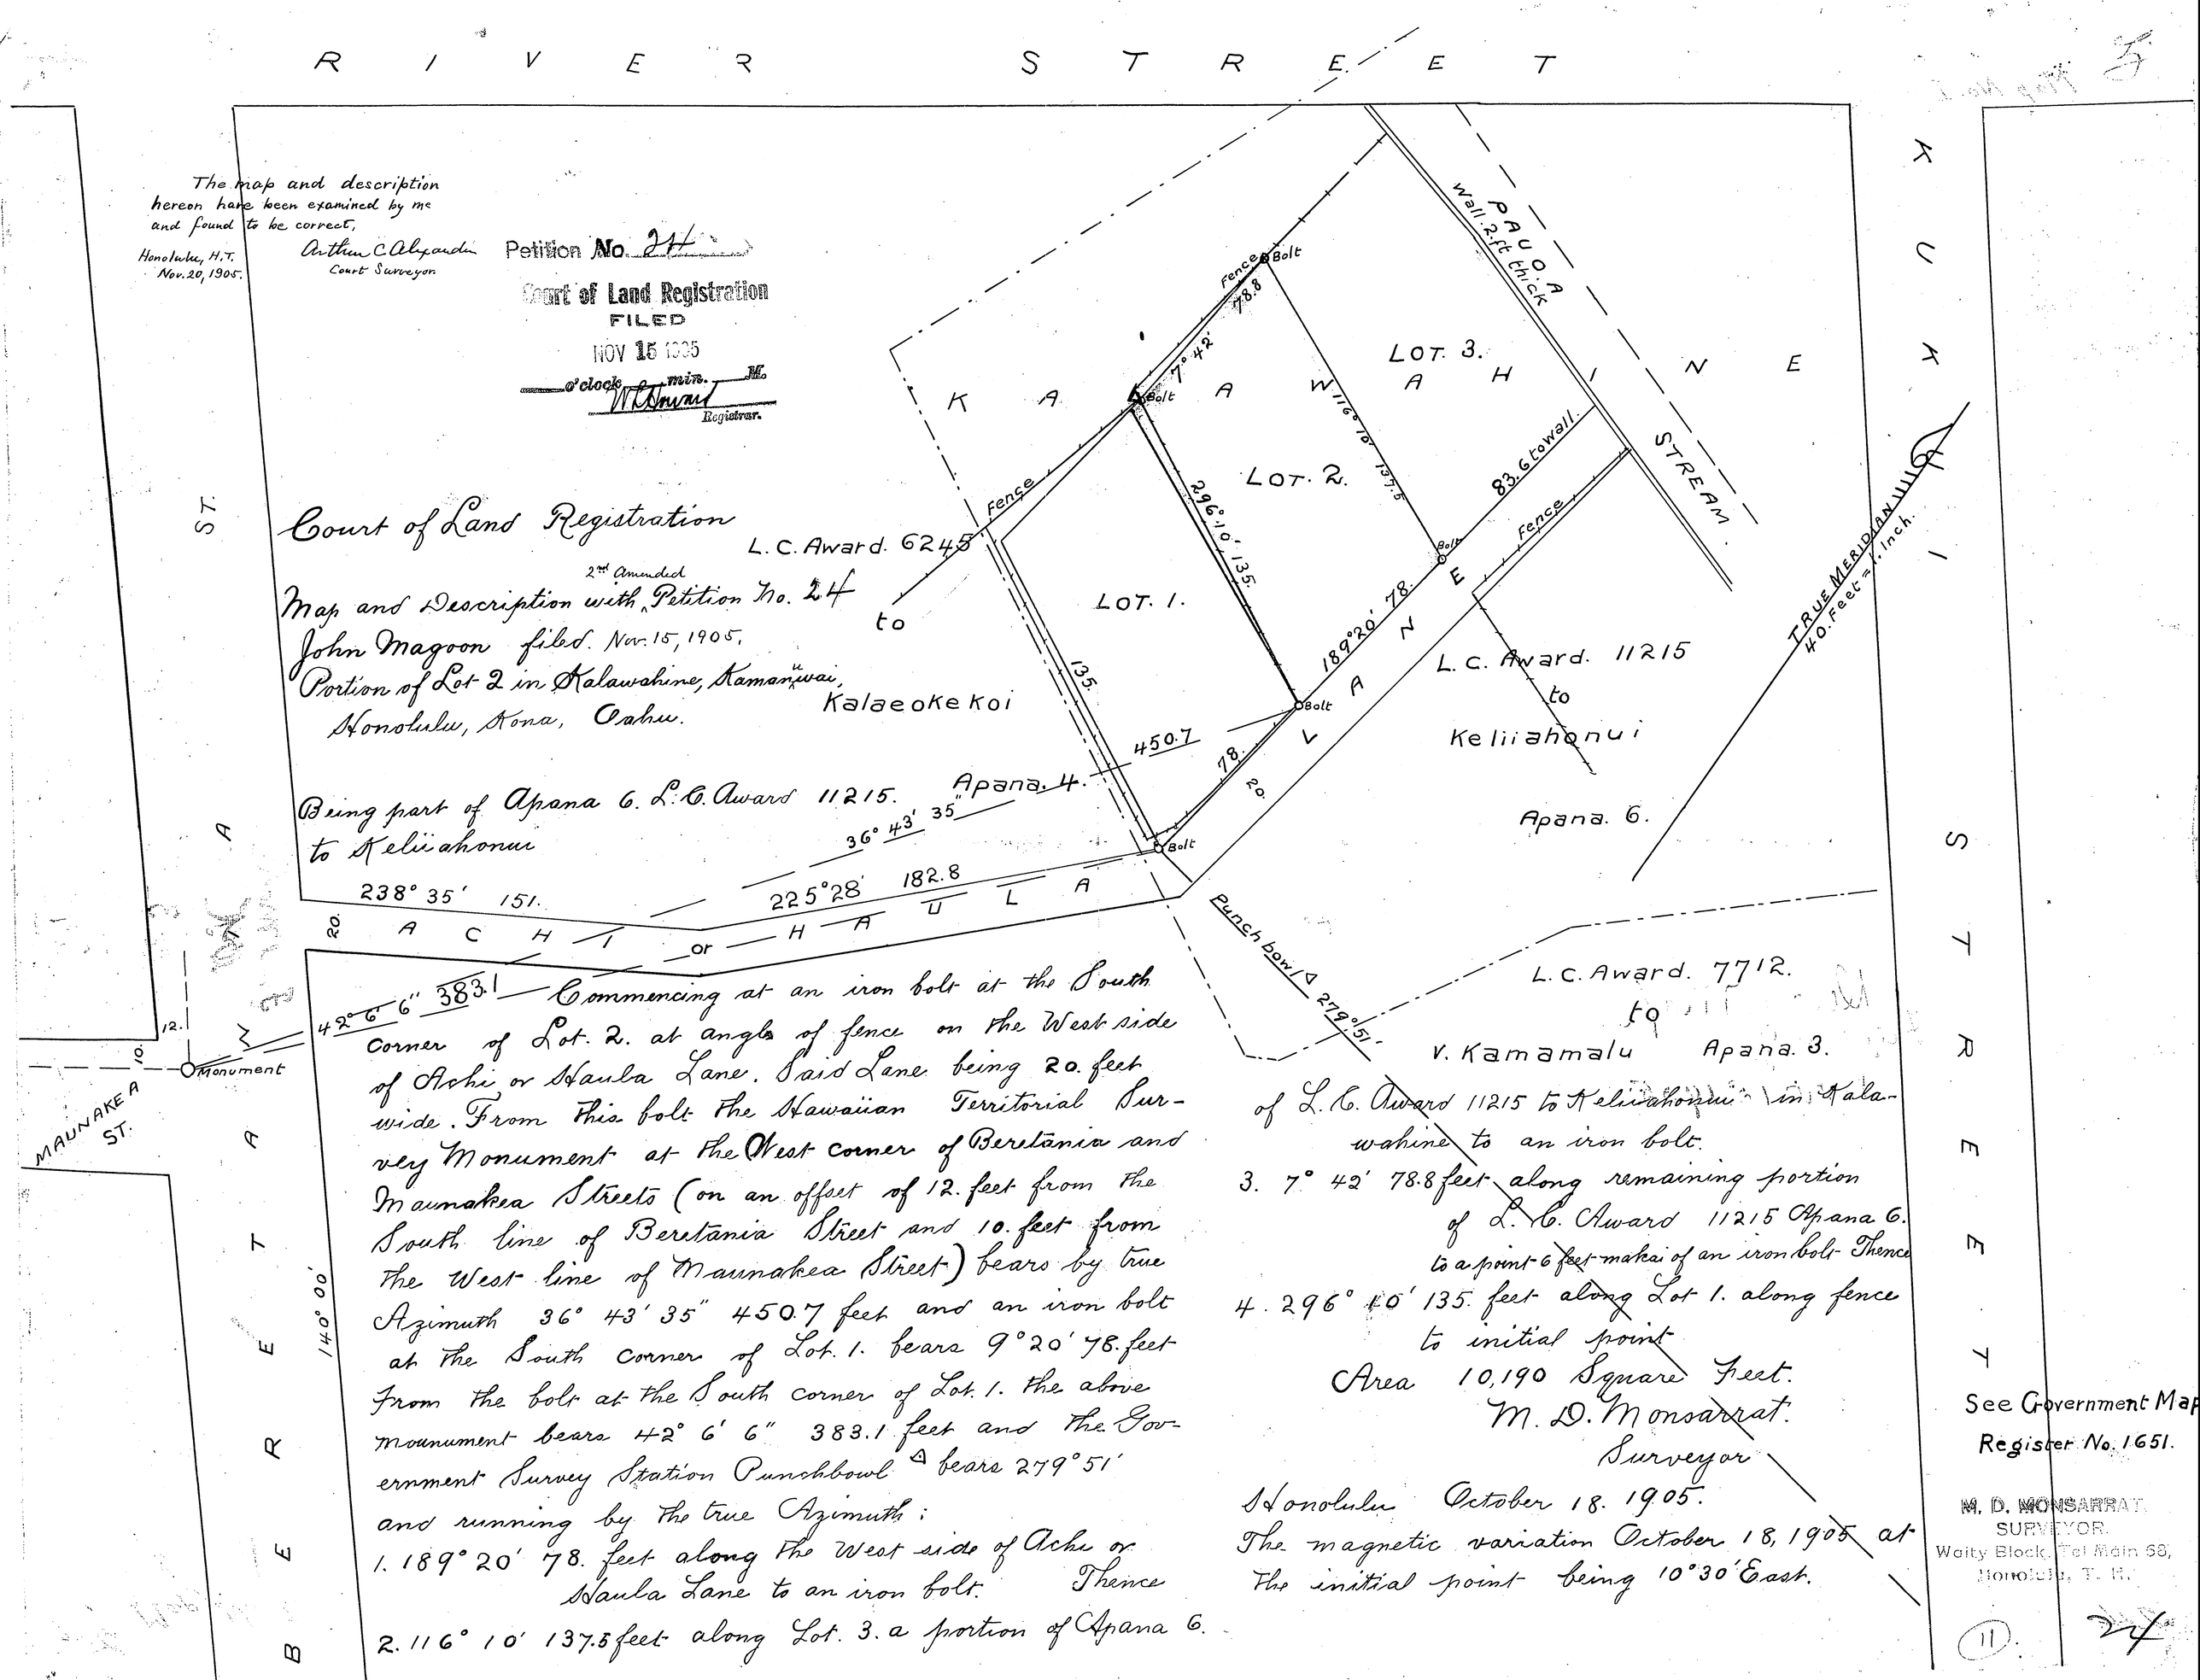


Court of Land Registration

Map and Description with 2nd Amended Petition No. 24
John Magoon filed. Nov. 15, 1905.
Portion of Lot 2 in Kalawahine, Kamanuwai,
Honolulu, Kona, Oahu.

Being part of Apana 6. L.C. Award 11215.
to Keliiahonui

Commencing at an iron bolt at the South corner of Lot. 2. at angle of fence on the West side of Achi or Haula Lane. Said Lane being 20. feet wide. From this bolt the Hawaiian Territorial Survey Monument at the West corner of Beretania and Maunakea Streets (on an offset of 12. feet from the South line of Beretania Street and 10. feet from the West line of Maunakea Street) bears by true Azimuth 36° 43' 35" 450.7 feet and an iron bolt at the South corner of Lot. 1. bears 9° 20' 78. feet From the bolt at the South corner of Lot. 1. the above mounument bears 42° 6' 6" 383.1 feet and the Government Survey Station Punchbowl △ bears 279° 51' and running by the true Azimuth:

1. 189° 20' 78. feet along the West side of Achi or Haula Lane to an iron bolt. Thence
2. 116° 10' 137.5 feet along Lot. 3. a portion of Apana 6. of L.C. Award 11215 to Keliiahonui in Kalawahine to an iron bolt.
3. 7° 42' 78.8 feet along remaining portion of L.C. Award 11215 Apana 6. to a point 6 feet makai of an iron bolt Thence
4. 296° 10' 135. feet along Lot 1. along fence to initial point

Area 10,190 Square Feet.

M. D. Monsarrat.
Surveyor

Honolulu October 18. 1905.
The magnetic variation October 18, 1905 at the initial point being 10° 30' East.

See Government Map Register No. 1651.

M. D. MONSARRAT.
SURVEYOR.
Waity Block, Tel Main 68,
Honolulu, T. H.

(11)

24