MAP 3

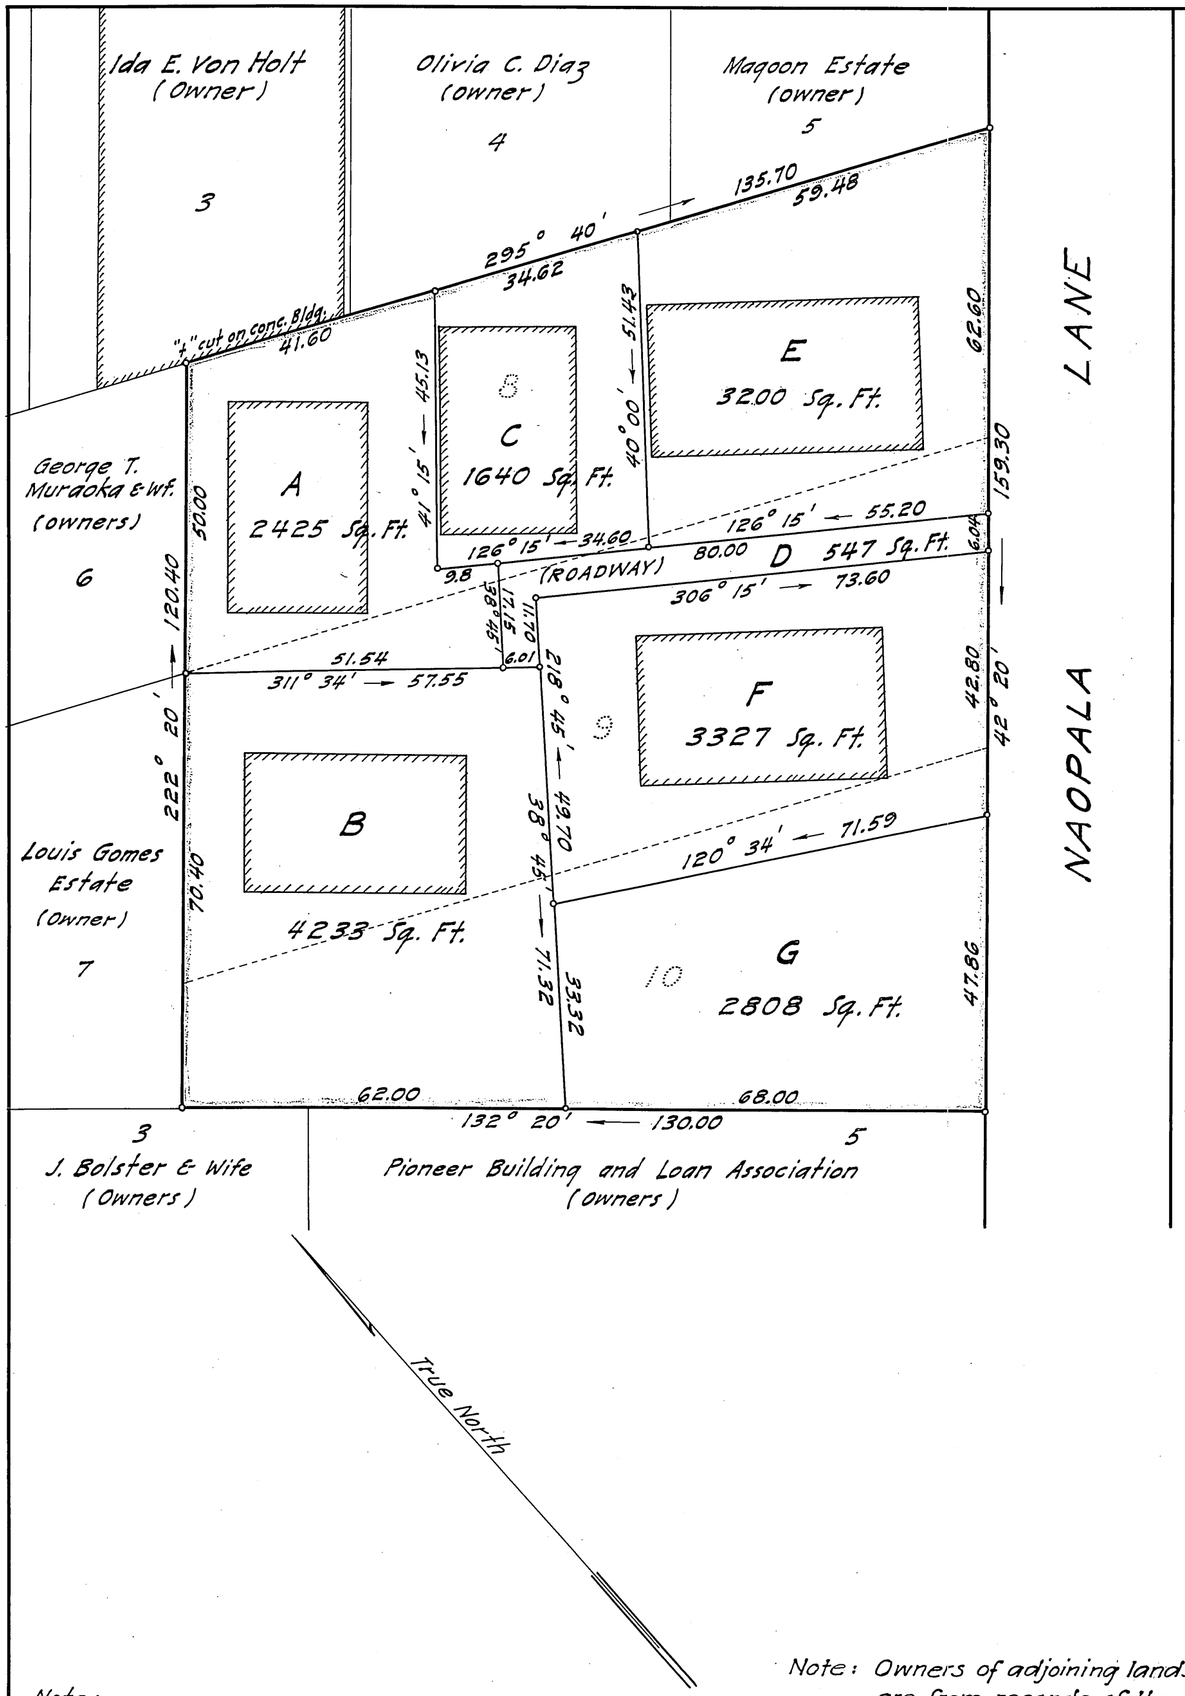

LAND COURT

TERRITORY OF HAWAII

CONSOLIDATION OF LOTS 8, 9 AND 10
OF LAND COURT APPLICATION 27
AS SHOWN ON MAP 2 FILED IN THE OFFICE OF
THE ASSISTANT REGISTRAR OF THE LAND COURT
AND
RE-SUBDIVISION OF SAID CONSOLIDATION
INTO LOTS A TO G (INCLUSIVE)
SITUATED AT NIAU AND MOKAUEA, HONOLULU, OAHU

SCALE: 1 INCH = 20 FEET

HONOLULU, T.H.
AUGUST 31, 1938

R. M. TOWILL
REGISTERED LAND SURVEYOR
No. 151
HAWAII, U.S.A.

R. M. Towill
Registered Professional Surveyor
Certificate Number 151

OWNERS: MARY ENOS, WIFE OF PHILIP ENOS, AND
PHILLIP ENOS AND MARY SWERA ENOS

BY: James F. Quillard
Their Attorney

OWNERS' CERTIFICATES OF TITLE: 337 AND 14,731

I hereby certify that the map hereon being a subdivision of Land Court Application 27, as herein entitled, has been examined and checked as to form and mathematical correctness and that it has been approved by Order of the Judge of the Land Court dated October 12, 1938.

Honolulu, T.H.
October 12, 1938.

J. A. Whitehouse
Surveyor, Territory of Hawaii.

Filed Oct. 11, 1938
Abraham N. Akana
Assistant Registrar

Note: Lots A, B and C have access to Naopala Lane over Lot D.
° designates pipe unless otherwise noted.

Note: Owners of adjoining lands as shown on the map are from records of the Taxation Maps Bureau.

412 F.B. 73:67
Tax Map Key: 1-2-01 45 & 46

15" × 21" = 2.2 Sq. Ft.