MAP 8

LAND COURT

STATE OF HAWAII

LAND COURT APPLICATION 27

SUBDIVISION OF LOT 13
AS SHOWN ON MAP 5
INTO LOTS 13-A AND 13-B
At Niau and Mokauea, Kalihi, Honolulu, Oahu, Hawaii

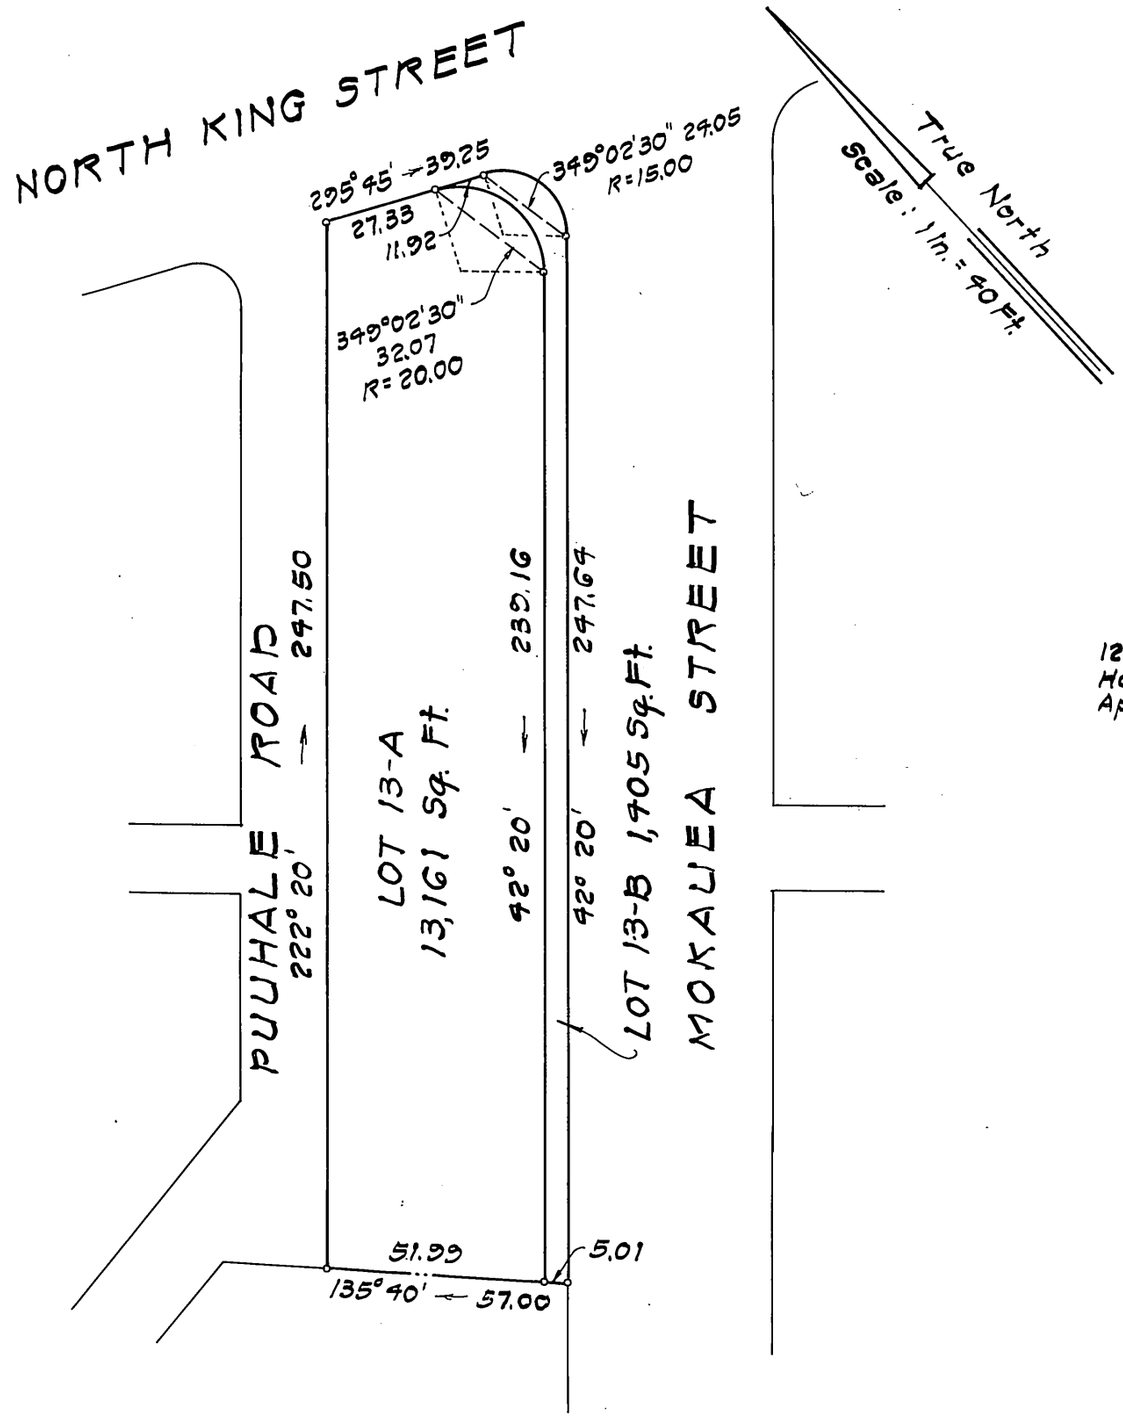

1287 So. King Street
Honolulu, Hawaii
April 18, 1988

KATAICHI NINOMIYA
REGISTERED PROFESSIONAL LAND SURVEYOR
No. 2281
HAWAII U.S.A.

ControlPoint Surveying and Engineering, Inc.

Kataichi Ninomiya

KATAICHI NINOMIYA
Registered Professional
Land Surveyor
Certificate No. 2281
Land Court Surveyor
Certificate No. 156

Owner: Anna Featheran Lum, Trustee

Owner's Certificate of Title: 353,316

AUTHORIZED AND APPROVED BY ORDER OF THE JUDGE
OF THE LAND COURT DATED: JANUARY 29, 1991
BY ORDER OF THE COURT.

Lynette Ajimine
DEPUTY REGISTRAR OF THE LAND COURT

Filed January 23, 1991
Kathleen Wristbarker, Clerk

Tax Map Key: 1-2-01:52

10" x 15" = 1.0 sq. ft.

LC Map 8

88178