MAP 3

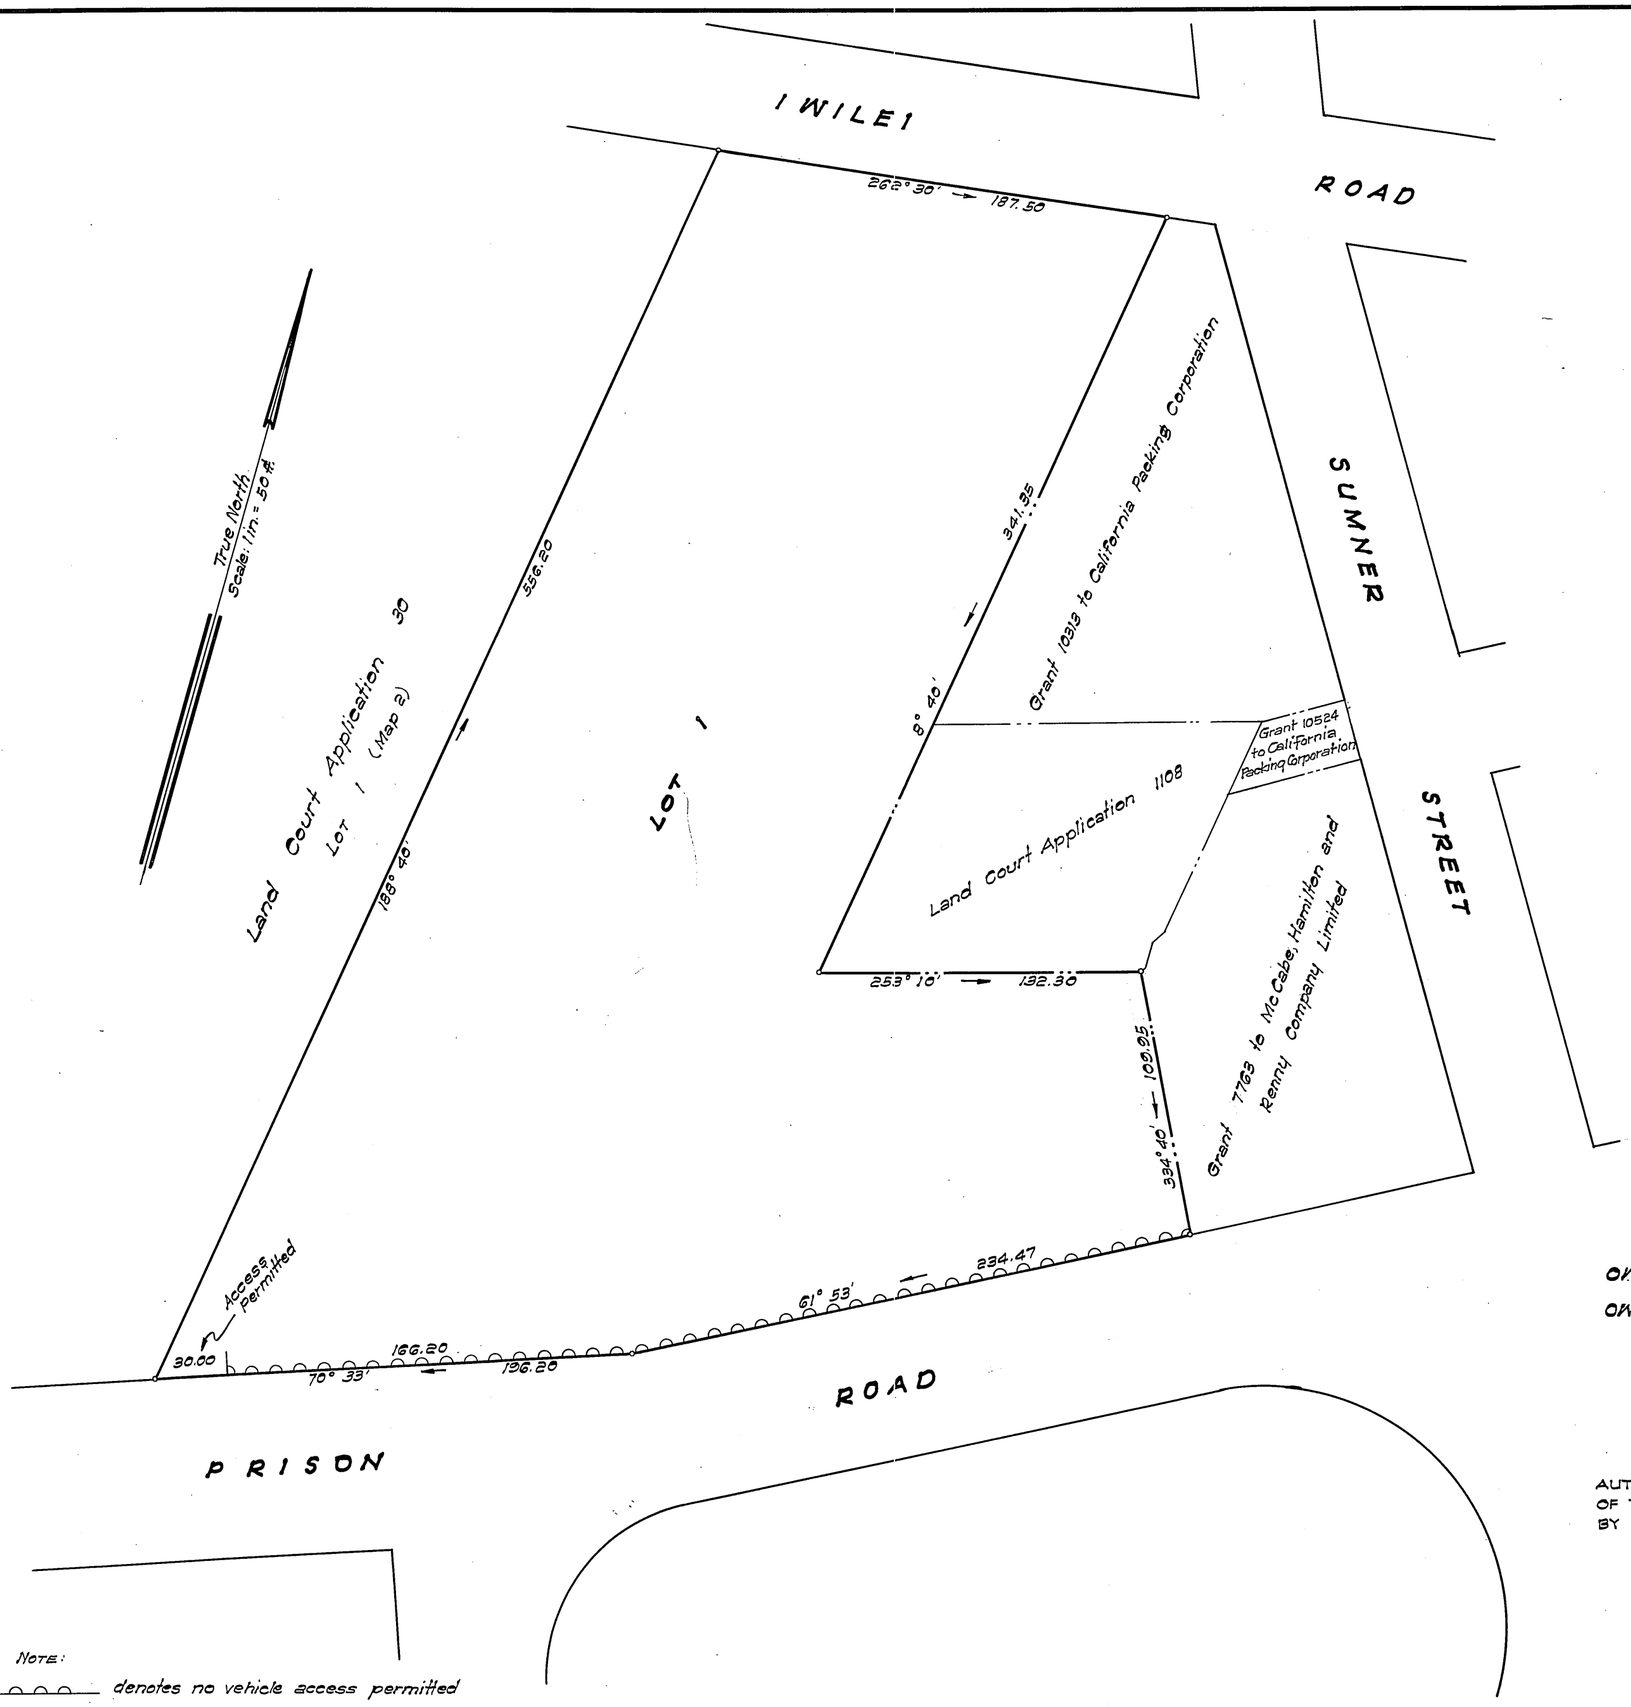

LAND COURT

TERRITORY OF HAWAII

LAND COURT APPLICATION 29

RESTRICTION OF ACCESS RIGHTS
AFFECTING LOT 1
AS SHOWN ON MAP 2
AT KOHOLALOA AND KUWILI
HONOLULU, OAHU, T.H.

Honolulu, T.H.
January 5, 1953.

T. F. GOO
REGISTERED LAND SURVEYOR
No. 219
HAWAII, U.S.A.

TERRITORY OF HAWAII
DEPARTMENT OF PUBLIC WORKS
DIVISION OF SURVEYS AND RIGHTS OF WAY

BY: T. F. Goo
Surveyor and Maker of Plan
Registered Professional Surveyor
Certificate Number 219

APPROVED BY: B. Brodie Montgomery
Superintendent of Public Works

OWNER: California Packing Corporation
OWNER'S CERTIFICATE OF TITLE: 13,615

AUTHORIZED AND APPROVED BY ORDER OF THE JUDGE OF THE LAND COURT DATED MARCH 5, 1953.
BY ORDER OF THE COURT.

P. D. Mulholland
REGISTRAR OF THE LAND COURT

Filed Feb. 27, 1953
Abraham W. Akana
Assistant Registrar

NOTE:
denotes no vehicle access permitted

Tax Map Key: 1-5-10

15" x 21" = 2.2 Sq. Ft.