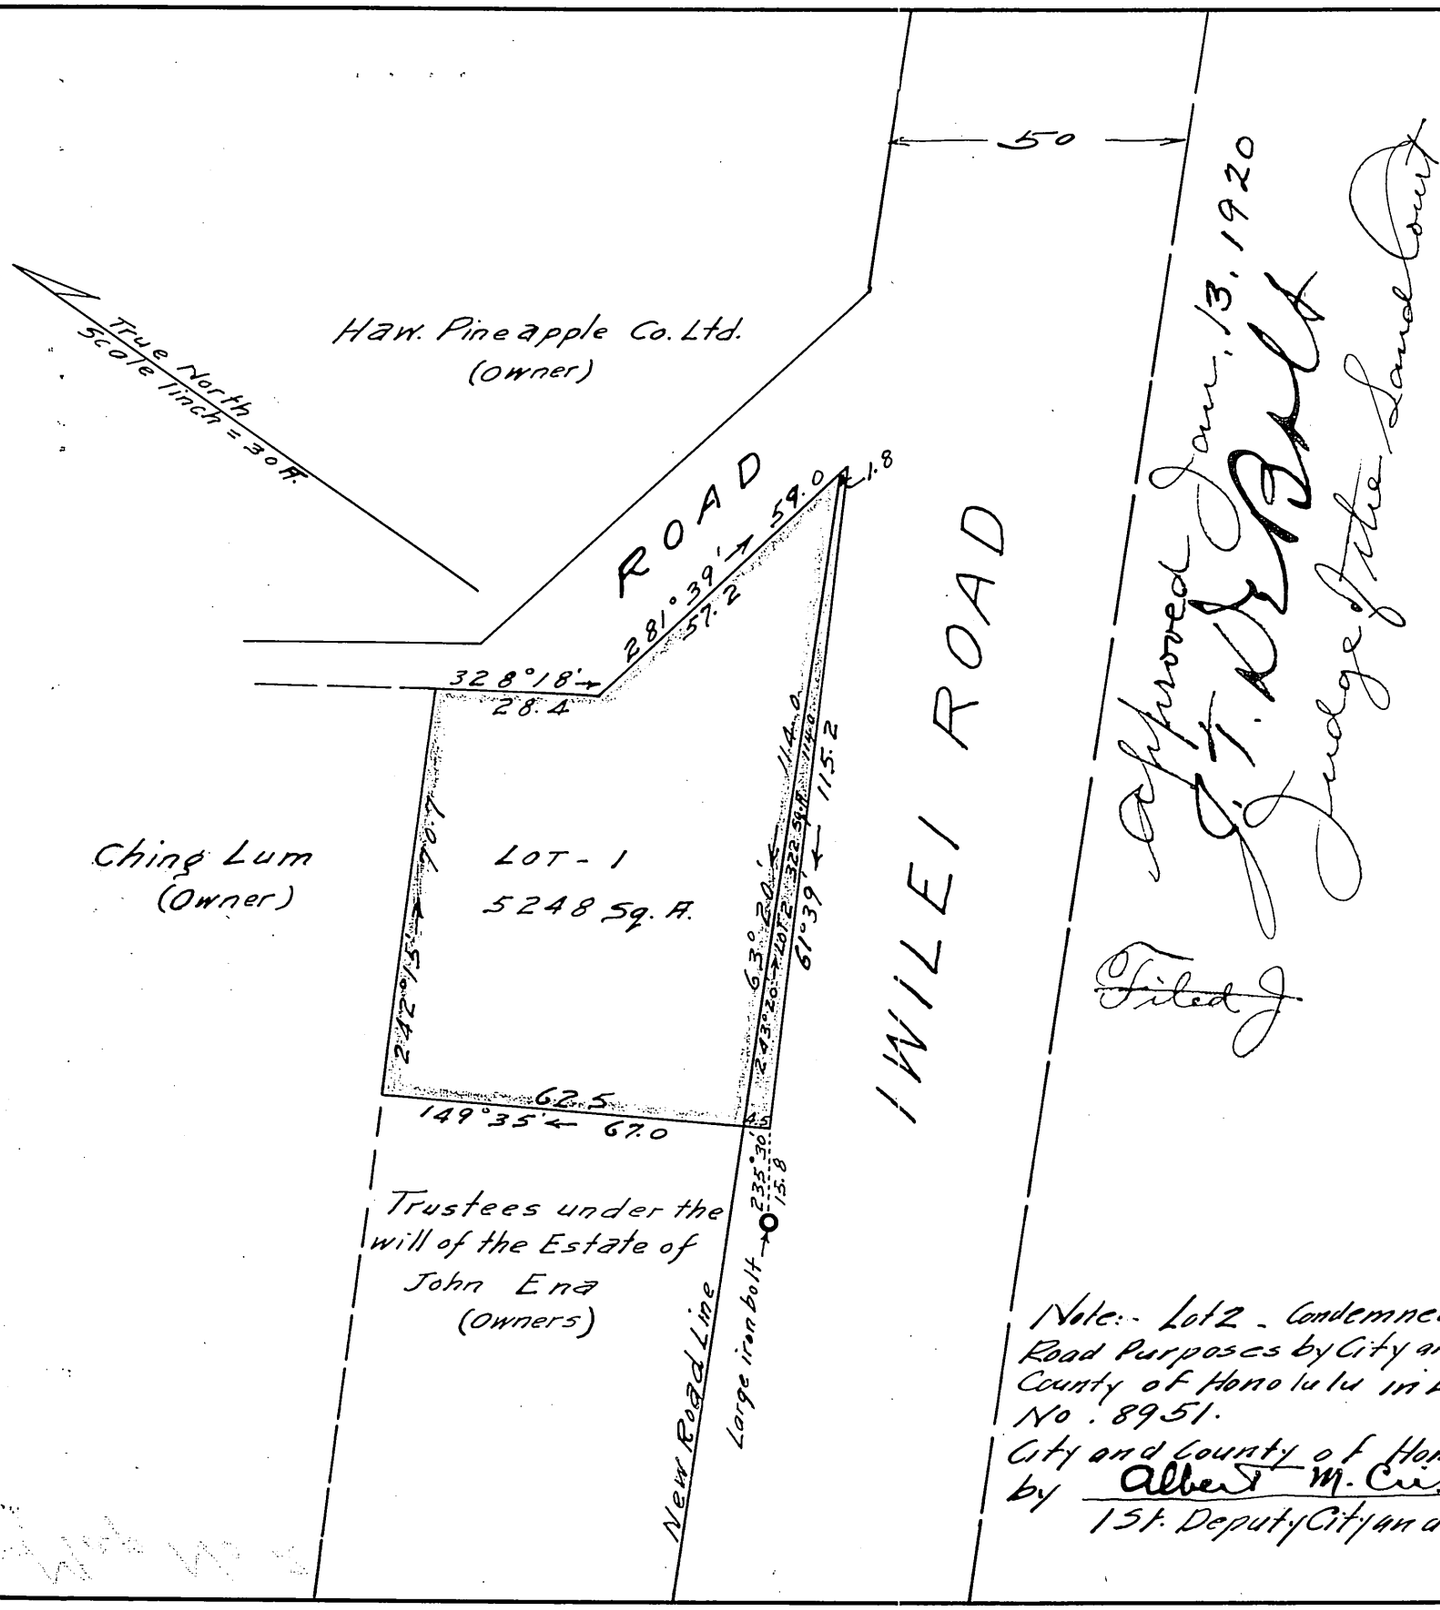

Approved Jan. 13, 1920
J. T. DeBolt
Judge of the Land Court

~~Filed J~~

I hereby certify that the map hereon being a subdivision of Land Court Petition No. 35 has been examined and verified and found to be correct.

Honolulu T. H. Walter E. Wall
April 3, 1919. Surveyor, Territory of Hawaii.

LAND COURT
TERRITORY OF HAWAII
SUBDIVISION OF LAND COURT PETITION NO. 35
IWILEI - HONOLULU - OAHU - T.H.
Dec. 18-1918 scale 1 inch = 30 Feet.

Wright - Harvey & Wright
Surveyors & Maker of Plan
855 Kaahumanu ST. Honolulu T.H.
By Geo. F. Wright · Surveyor.

I hereby certify this to be a true and correct copy of map filed in the Land Court with subdivision of Petition No. 35

Honolulu T. H. Walter E. Wall
April 3, 1919. Surveyor, Territory of Hawaii.

Note:- Lot 2 - Condemned for Road Purposes by City and County of Honolulu in Law No. 8951.
City and County of Honolulu
by Albert M. Cristy
1st. Deputy City and County Attorney.

Filed March 21, 1919
A. N. Hogan
Registrar Land Court