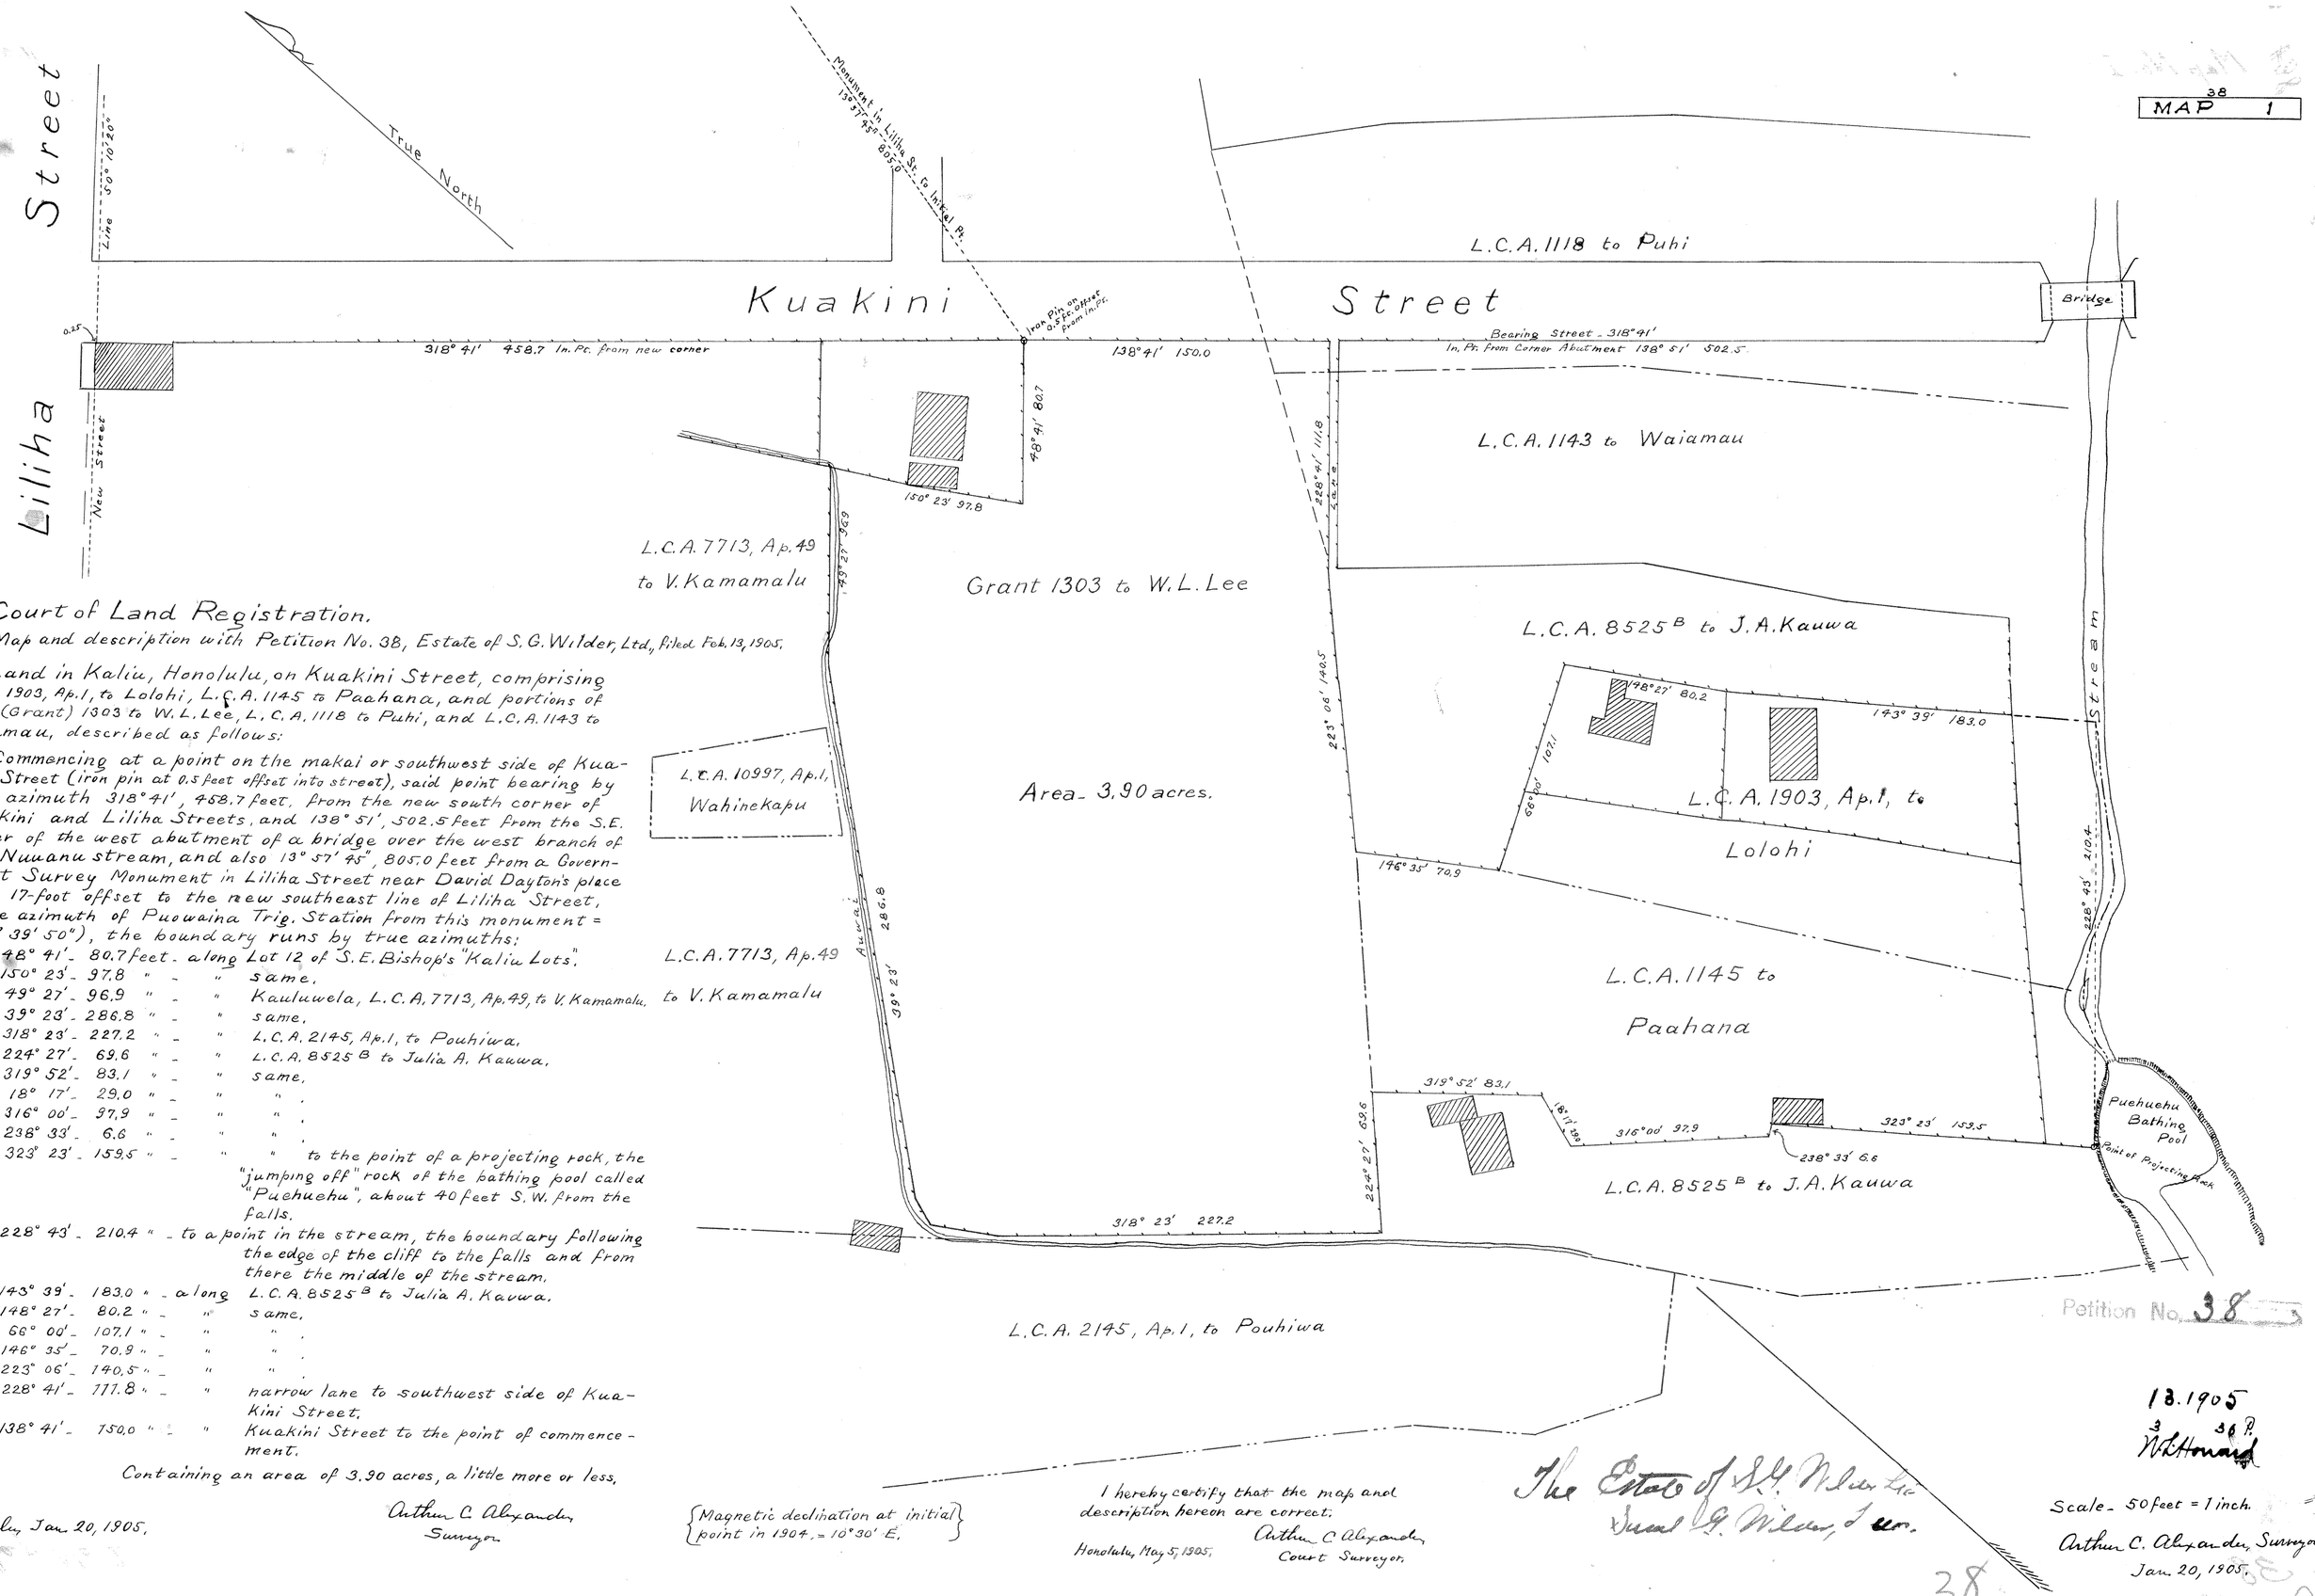

Court of Land Registration.

Map and description with Petition No. 38, Estate of S. G. Wilder, Ltd., filed Feb. 13, 1905.

Land in Kaliu, Honolulu, on Kuakini Street, comprising L.C.A. 1903, Ap. 1, to Lolohi, L.C.A. 1145 to Paahana, and portions of R.P. (Grant) 1303 to W. L. Lee, L.C.A. 1118 to Puhi, and L.C.A. 1143 to Waiamau, described as follows:

Commencing at a point on the makai or southwest side of Kuakini Street (iron pin at 0.5 feet offset into street), said point bearing by true azimuth 318° 41', 458.7 feet, from the new south corner of Kuakini and Liliha Streets, and 138° 51', 502.5 feet from the S.E. corner of the west abutment of a bridge over the west branch of the Nuuanu stream, and also 13° 57' 45", 805.0 feet from a Government Survey Monument in Liliha Street near David Dayton's place on a 17-foot offset to the new southeast line of Liliha Street, (true azimuth of Puowaina Trig. Station from this monument = 332° 39' 50"), the boundary runs by true azimuths:

1. 48° 41' - 80.7 feet - along Lot 12 of S. E. Bishop's "Kaliu Lots".
2. 150° 23' - 97.8 " - " same.
3. 49° 27' - 96.9 " - " Kauluwela, L.C.A. 7713, Ap. 49, to V. Kamamalu.
4. 39° 23' - 286.8 " - " same.
5. 318° 23' - 227.2 " - " L.C.A. 2145, Ap. 1, to Pouhiwa.
6. 224° 27' - 69.6 " - " L.C.A. 8525 B to Julia A. Kauwa.
7. 319° 52' - 83.1 " - " same.
8. 18° 17' - 29.0 " - " " .
9. 316° 00' - 97.9 " - " " .
10. 238° 33' - 6.6 " - " " .
11. 323° 23' - 159.5 " - " " to the point of a projecting rock, the "jumping off" rock of the bathing pool called "Puehuehu", about 40 feet S. W. from the falls.
12. 228° 43' - 210.4 " - to a point in the stream, the boundary following the edge of the cliff to the falls and from there the middle of the stream.
13. 143° 39' - 183.0 " - along L.C.A. 8525 B to Julia A. Kauwa.
14. 148° 27' - 80.2 " - " same.
15. 66° 00' - 107.1 " - " " .
16. 146° 35' - 70.9 " - " " .
17. 223° 06' - 140.5 " - " " .
18. 228° 41' - 111.8 " - " narrow lane to southwest side of Kuakini Street.
19. 138° 41' - 150.0 " - " Kuakini Street to the point of commencement.

Containing an area of 3.90 acres, a little more or less.

Honolulu, Jan. 20, 1905.

Arthur C. Alexander
Surveyor

{Magnetic declination at initial point in 1904, = 10° 30' E.}

I hereby certify that the map and description hereon are correct.

Honolulu, May 5, 1905.

Arthur C. Alexander
Court Surveyor.