38 - Map 3

MAP 3

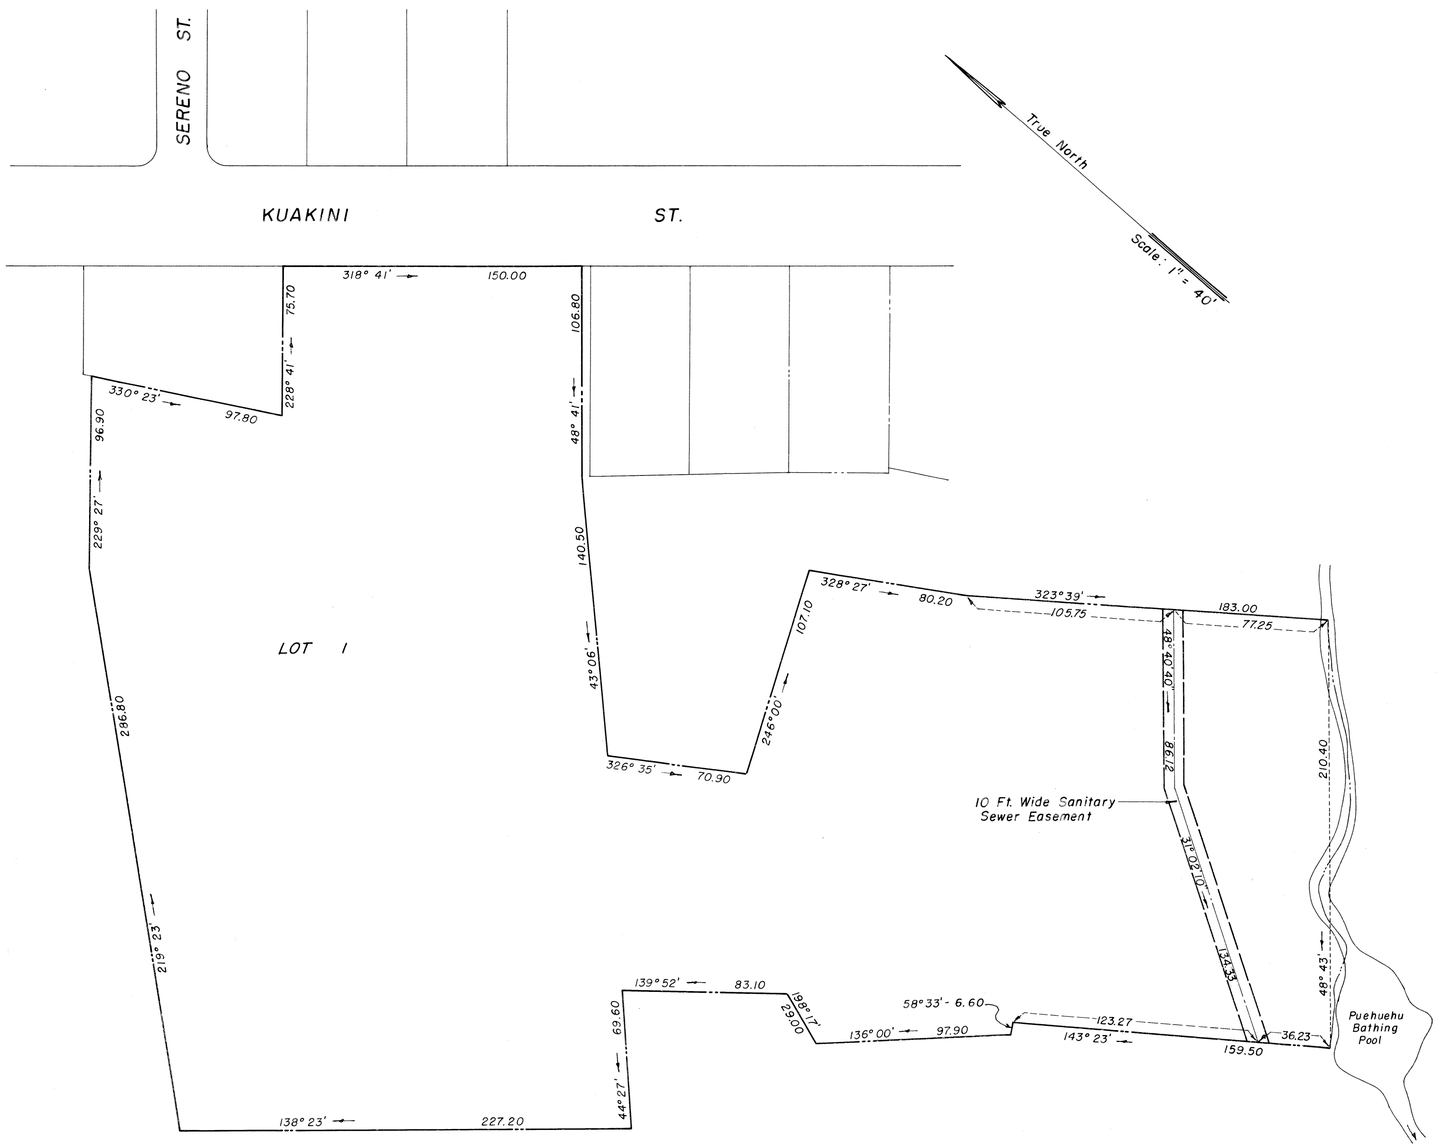

LAND COURT
TERRITORY OF HAWAII

LAND COURT APPLICATION 38

DELINEATION OF EASEMENT
FOR SANITARY SEWER
ACROSS LOT 1
AS SHOWN ON MAP 2

SITUATE ON THE SOUTHWEST SIDE OF KUAKINI ST.
KALIU, HONOLULU, OAHU, T.H.

HONOLULU, T.H.
April 24, 1951

A. E. MINVIELLE, Jr. REGISTERED LAND SURVEYOR No. 193 HAWAII, U.S.A.

DEPT. OF PUBLIC WORKS
CITY & COUNTY OF HONOLULU
DIVISION OF SEWERS

By: A. E. Minvielle, Jr.
A. E. Minvielle, Jr.
Registered Professional Surveyor
Certificate No. 193-S

OWNER: KUAKINI HOSPITAL AND HOME

OWNER'S CERTIFICATE OF TITLE: 359

AUTHORIZED AND APPROVED BY ORDER OF THE JUDGE
OF THE LAND COURT DATED: NOVEMBER 13, 1951.
BY ORDER OF THE LAND COURT

[signature]
REGISTRAR OF THE LAND COURT

NOTE:
Area of Easement across Lot 1 = 2,205 Sq. Ft.

Filed Oct 15, 1951
[signature]
Registrar

Tax Map Key: 1-7-17

PARCEL 3
NUUANU VALLEY RELIEF SEWERS SEC. 1

21" x 32" = 4.7 Sq. Ft.