MAP 4

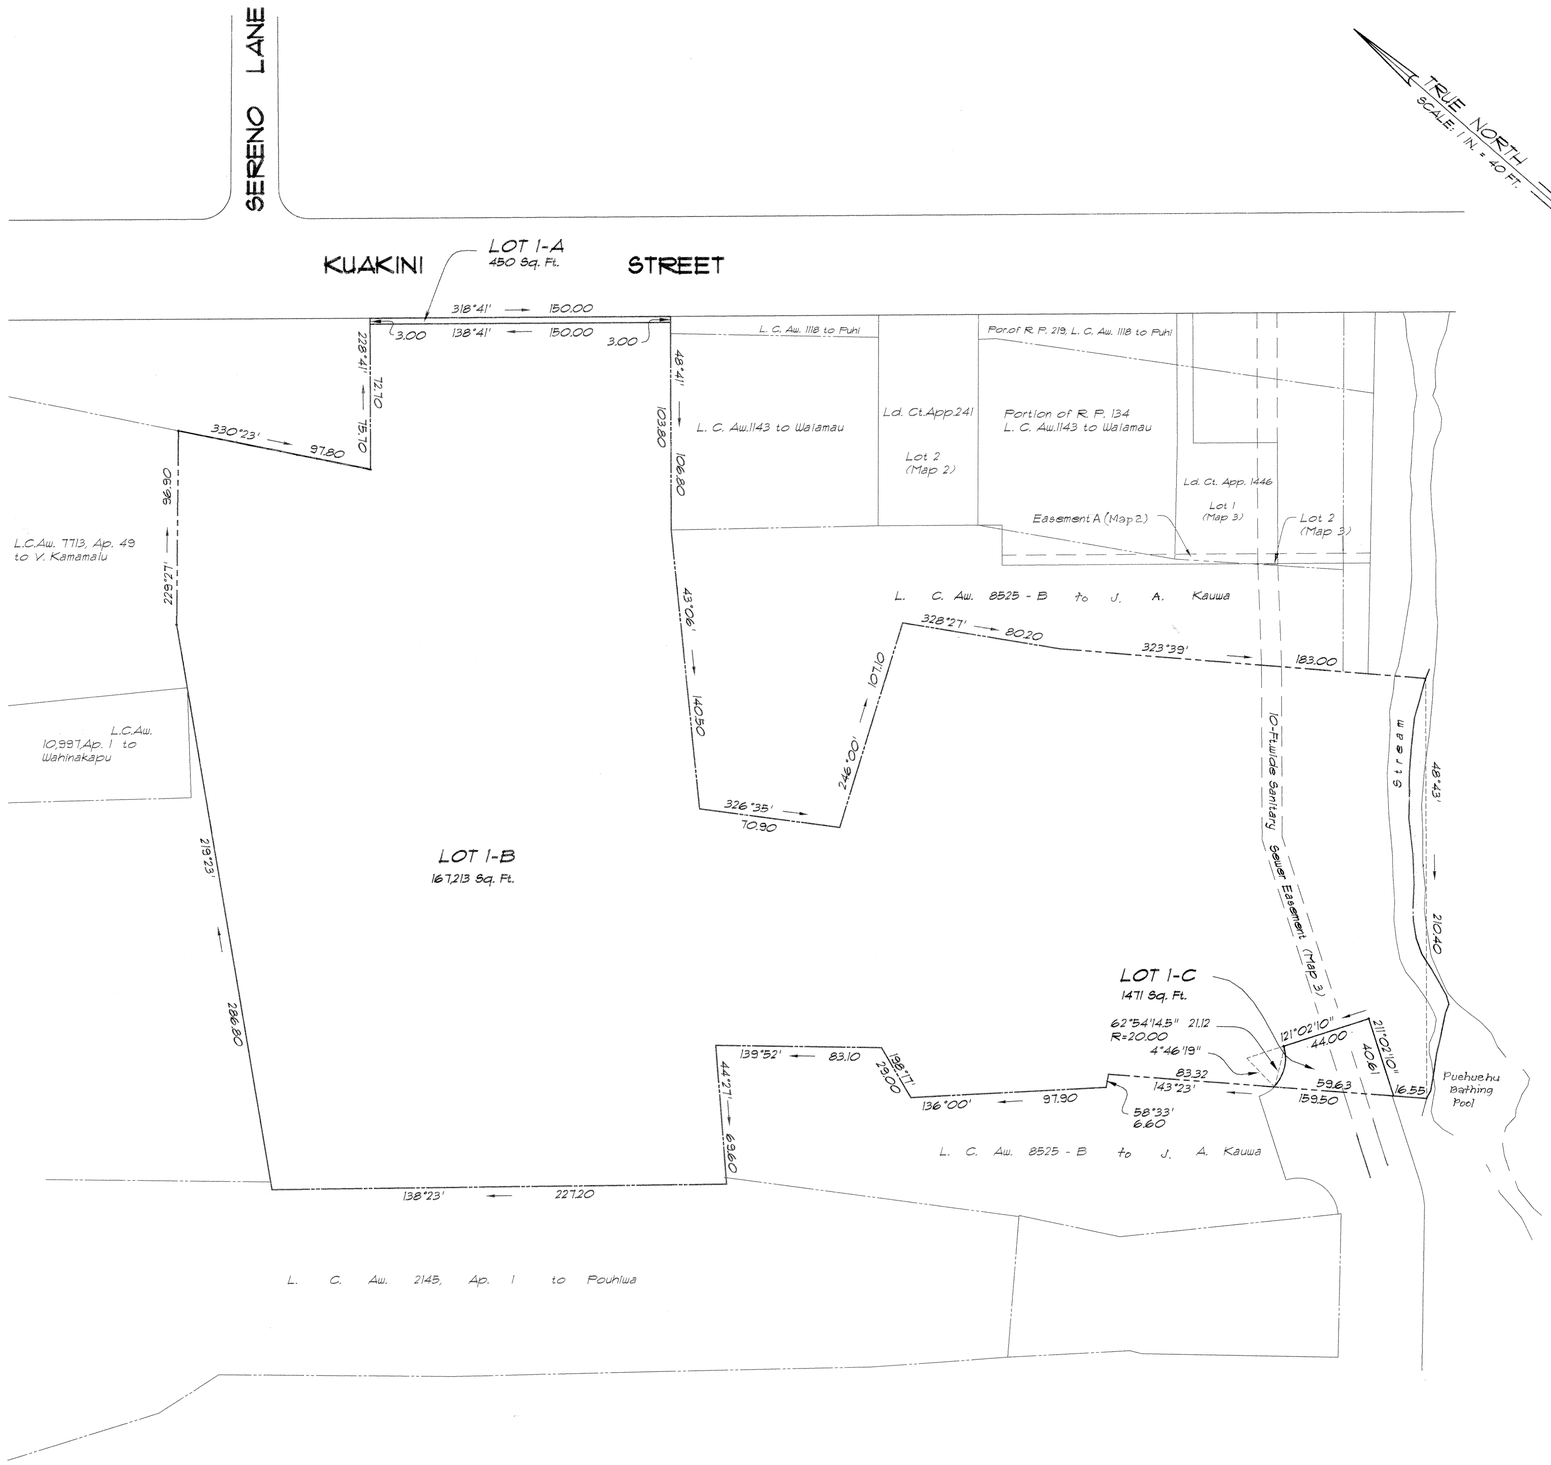

LAND COURT

STATE OF HAWAII

LAND COURT APPLICATION 38

SUBDIVISION OF LOT 1

AS SHOWN ON MAP 2

INTO LOTS 1-A, 1-B AND 1-C

AT KALIU, HONOLULU, OAHU, HAWAII

420 Walakamilo Road
Suite 411
Honolulu, Hawaii
October 18, 1996

RUSSELL FIGUEIROA
LICENSED PROFESSIONAL LAND SURVEYOR
No. 4729
HAWAII, U.S.A.

R. M. TOWILL CORPORATION

By: _____
Licensed Professional Land Surveyor
Certificate Number 4729
Land Court Certificate Number 190

OWNER: KUAKINI FOUNDATION

TRANSFER CERTIFICATE OF TITLE: 261,412

OWNER: KUAKINI MEDICAL CENTER

TRANSFER CERTIFICATES OF TITLE: 416,368
416,369

AUTHORIZED AND APPROVED BY ORDER OF THE JUDGE
OF THE LAND COURT DATED: SEPTEMBER 30, 1996
BY ORDER OF THE COURT

Kathleen J. Sanamitsine
ACTING REGISTRAR OF THE LAND COURT

Map 38

Filed August 26, 1996

Tax Map Key: 1-7-17: 2

21" X 32" = 4.67 Sq. Ft.