MAP 5

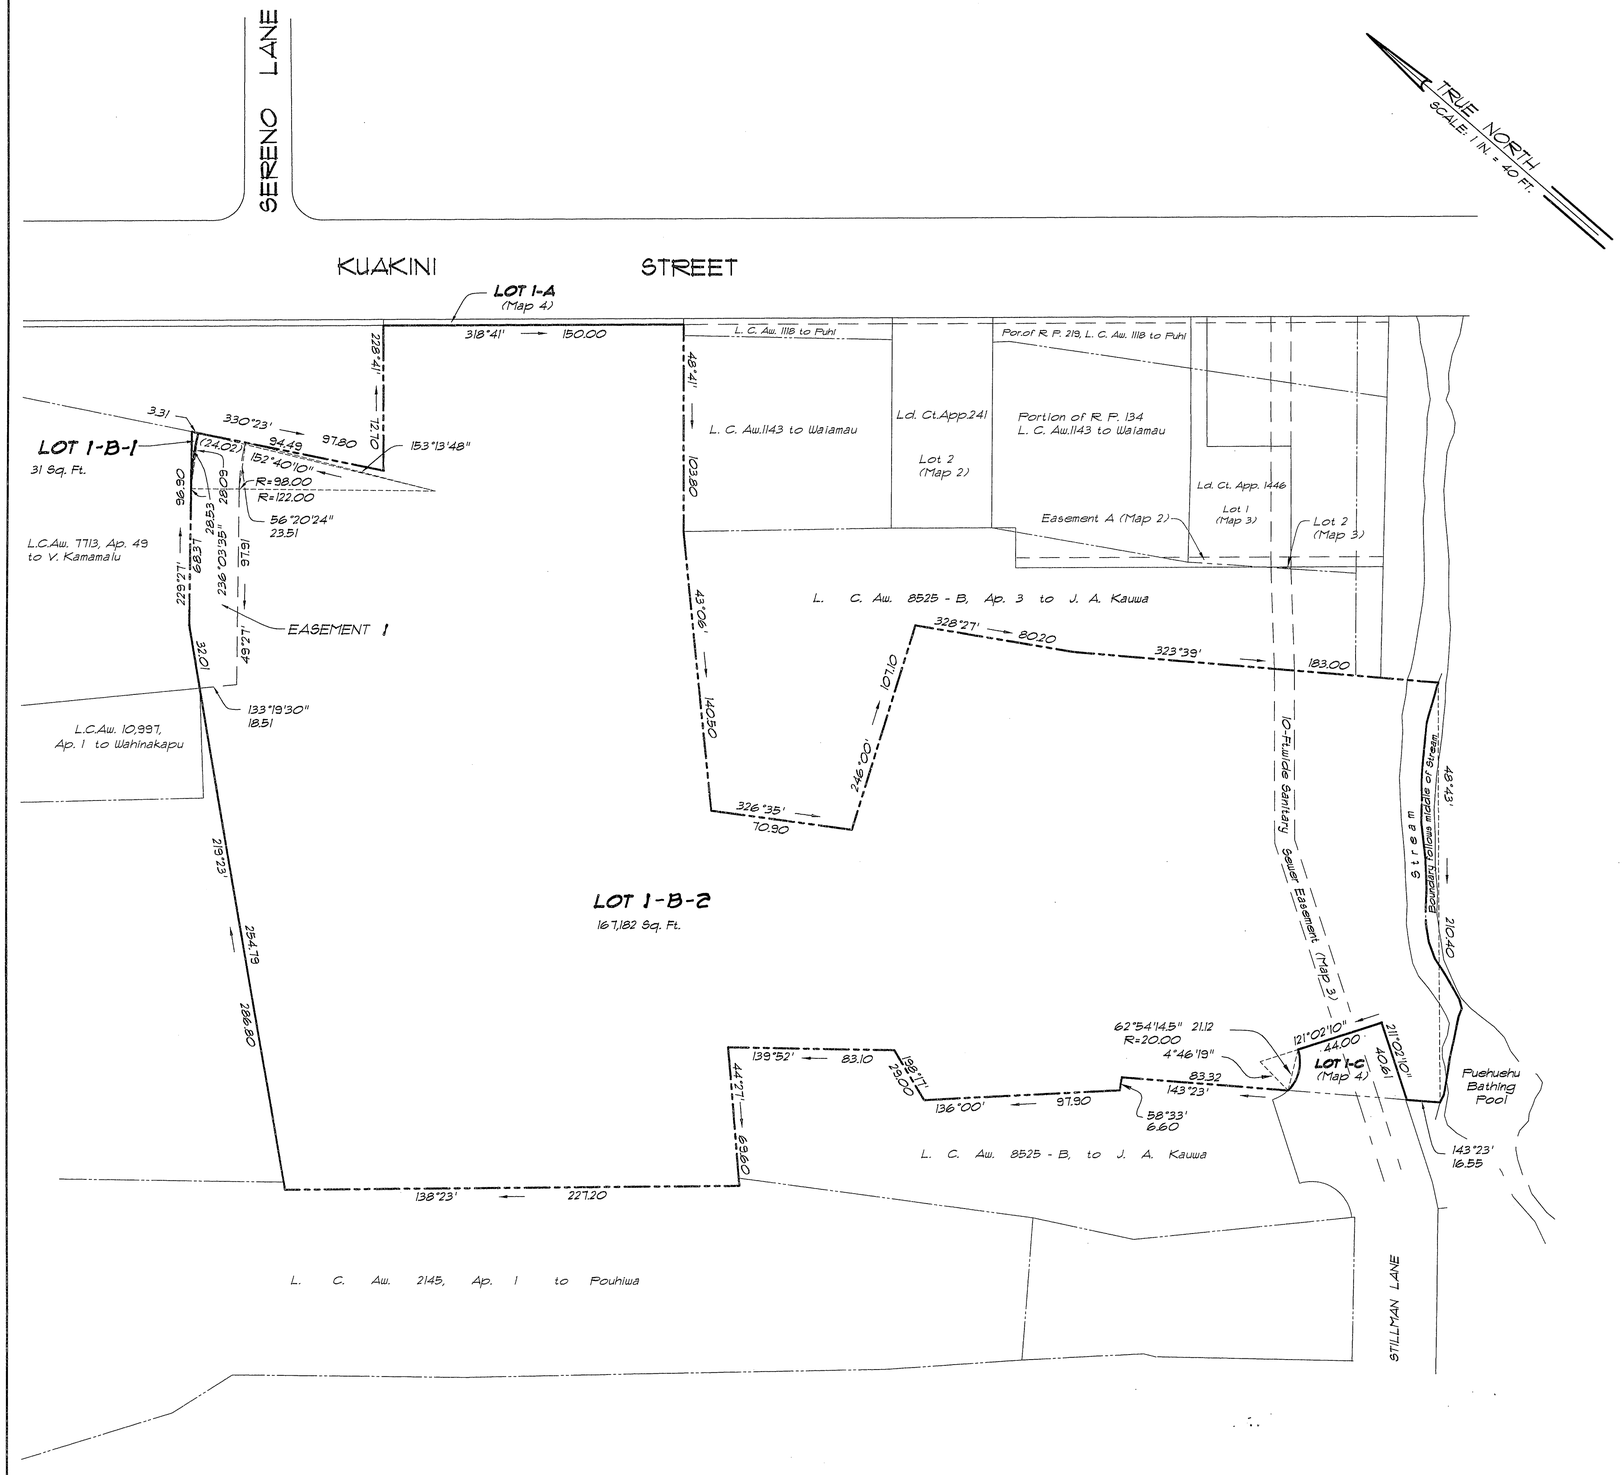

NOTE:
AREA OF EASEMENT 1 = 2912 Sq. Ft.

LAND COURT

STATE OF HAWAII

LAND COURT APPLICATION 38

SUBDIVISION OF LOT 1-B

AS SHOWN ON MAP 4

INTO LOTS 1-B-1 AND 1-B-2

AND DESIGNATION OF EASEMENT 1

AT KALIU, HONOLULU, OAHU, HAWAII

420 Waiakamilo Road
Suite 411
Honolulu, Hawaii
April 22, 1997

RUSSELL FIGUEIROA
LICENSED PROFESSIONAL LAND SURVEYOR
No. 4729
HAWAII, U.S.A.

R. M. TOWILL CORPORATION

By: [signature]
Licensed Professional Land Surveyor
Certificate Number 4729
Land Court Certificate Number 190

OWNER: KUAKINI FOUNDATION

TRANSFER CERTIFICATE OF TITLE: 261,412

OWNER: KUAKINI MEDICAL CENTER

TRANSFER CERTIFICATES OF TITLE: 416,368
416,369

AUTHORIZED AND APPROVED BY ORDER OF THE JUDGE
OF THE LAND COURT DATED: JUNE 12, 1997
BY ORDER OF THE COURT

[signature]
ACTING REGISTRAR OF THE LAND COURT

filed May 19, 1997
Jennis Shiromo,
Clerk

Tax Map Key: 1-7-17: 2

21" X 32" = 4.67 Sq. Ft.