COURT OF LAND REGISTRATION, TERRITORY OF HAWAII.

NO. 41. Sophie K. Walker (by amended petition) ~~S. Walker,~~ Applicant, filed April 6, 1905

Land on Lunalilo Street, Honolulu, Island of Oahu, Territory of Hawaii, being a portion of Grant 3400 described as follows:-

Commencing at a point on the southwest, or makai, side of Lunalilo Street distant 500 feet northwesterly (along Lunalilo Street) from a concrete post at the west corner of Lunalilo and Keeaumoku Streets and running by true azimuths:-

1. 21° 12', 180 feet, along lots 8 and 28, Block A, of the subdivision, to Matlock Avenue;
2. 111° 12', 100 " , " the line of said Avenue;
3. 201° 12, 180 " , " lots 31 and 11, to the line of Lunalilo Street;
4. 291° 12', 100 " , " said Lunalilo Street to the point of beginning.

Containing an area of 18000 square feet.

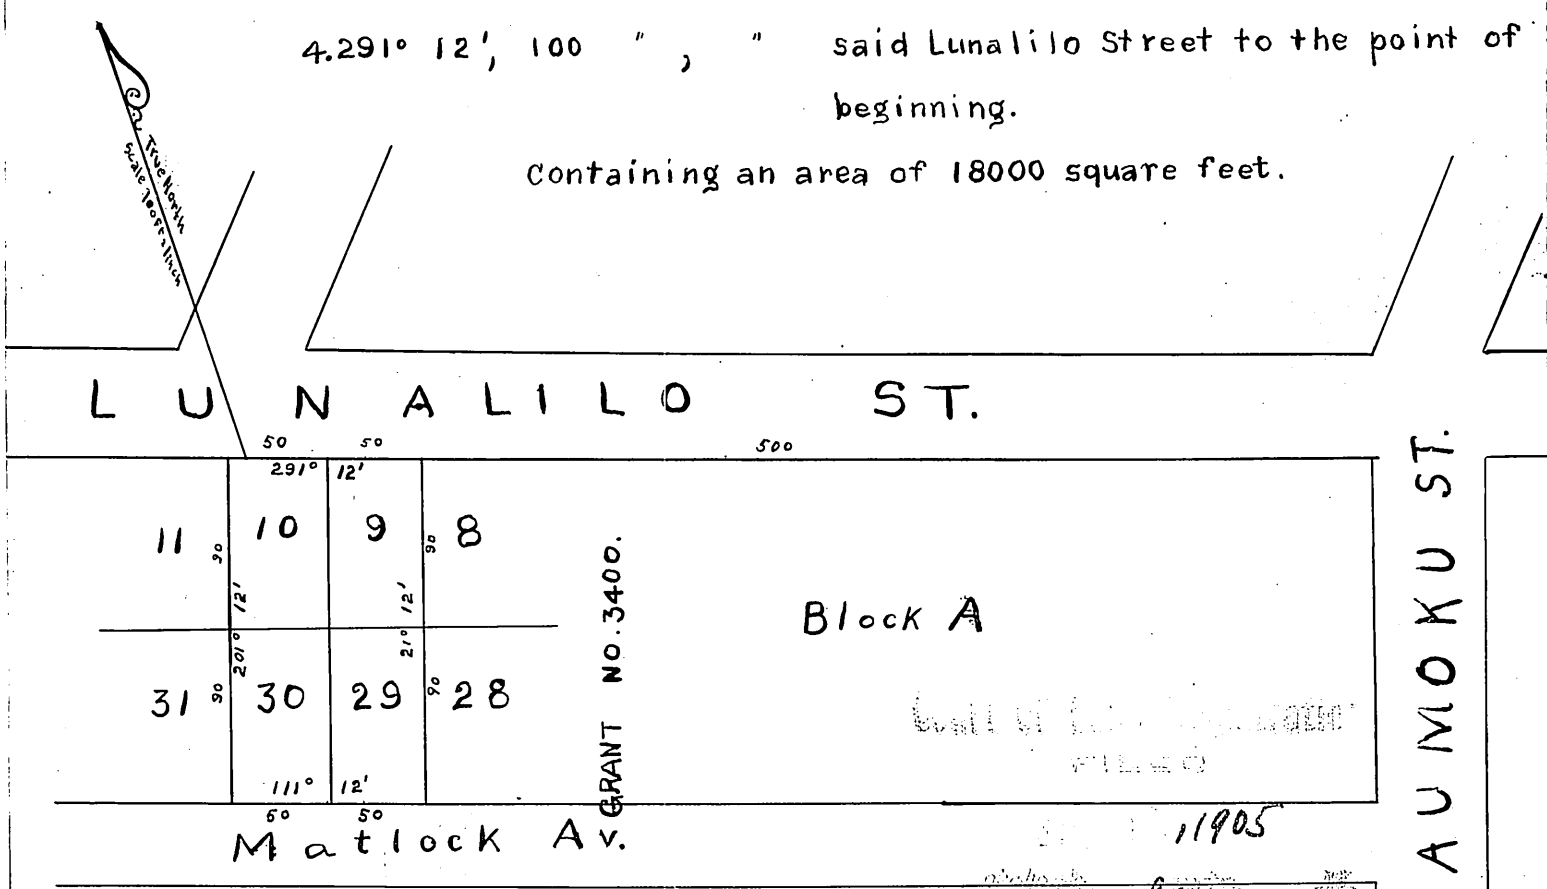

1905

W. H. Howard

I have examined the map and description hereon and have found them to be correct.

Arthur C Alexander
Court Surveyor.

Honolulu, June 19, 1905.

Sophie K. Walker
Petitioner.

41