COURT OF LAND REGISTRATION, TERRITORY OF HAWAII

Petition No. 41. Sophie K. Walker: Original Certificate No. 46

Now held by Arthur Reynolds, under Transfer Certificate of Title No. 303.

Land on Lunalilo Street, Honolulu, Island of Oahu, Territory of Hawaii being a portion of Grant 3400 described as follows:-

Commencing at a point on the southwest, or makai, side of Lunalilo Street distant 500 feet northwesterly (along Lunalilo Street) from a concrete post at the west corner of Lunalilo and Keeaumoku Streets and running by true azimuths:-

1. 21° 12' 180 feet, along lots 8 and 28, Block A, of the subdivision, to Matlock Avenue;
2. 111° 12' 100 feet, along the line of said Avenue;
3. 201° 12' 180 " , " lots 31 and 11, to the line of Lunalilo Street;
4. 291° 12' 100 " , " said Lunalilo Street to the point of beginning.

Containing an area of 18000 square feet.

Baldwin + Alexander.
Civil Engineers + Surveyors.

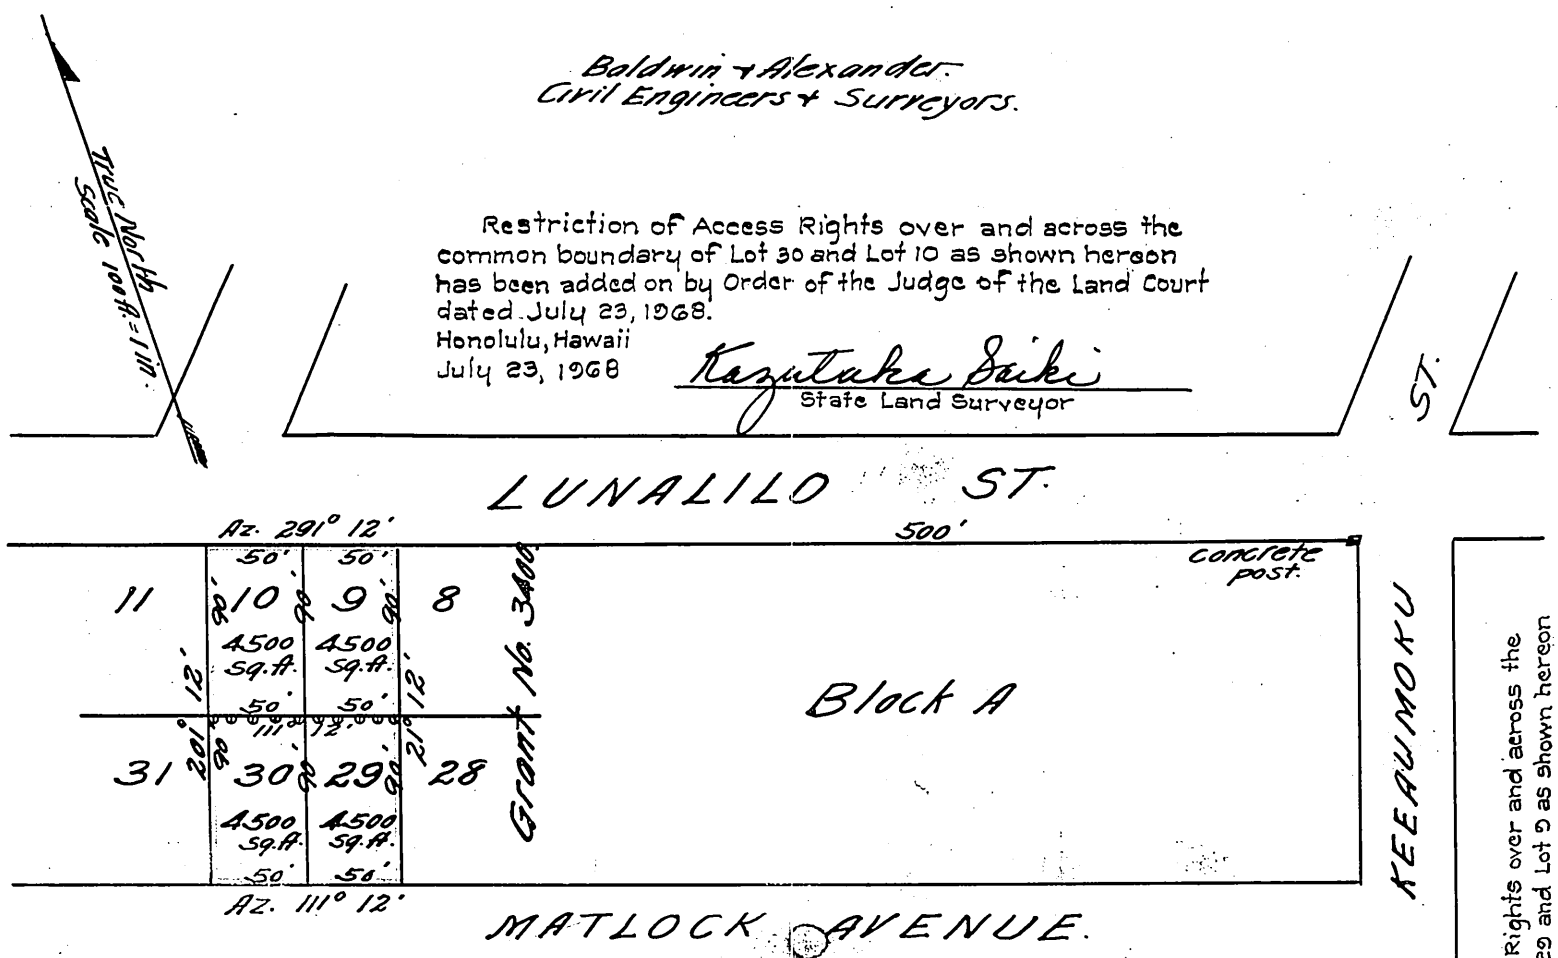

Restriction of Access Rights over and across the common boundary of Lot 29 and Lot 9 as shown hereon has been added on by Order of the Judge of the Land Court dated October 3, 1968.
Honolulu, Hawaii
October 3, 1968
Kazutaka Saiki
State Land Surveyor

APPROVED: SEPTEMBER 5TH 1911.

W. J. Robinson
JUDGE, COURT OF LAND REGISTRATION.

I hereby certify that this is a true and correct copy of the subdivision of Land Court Petition No. 41 as approved.
Geo. F. Wright.
Honolulu
Sept. 5, 1911.

NOTE: m m m denotes no access permitted