MAP 3

LAND COURT

TERRITORY OF HAWAII

LAND COURT APPLICATION 42

SUBDIVISION OF LOT 3
AS SHOWN ON MAP 2
INTO LOTS 3-A, 3-B AND 3-C
AT KULAOKAHUA, HONOLULU, OAHU, T.H.

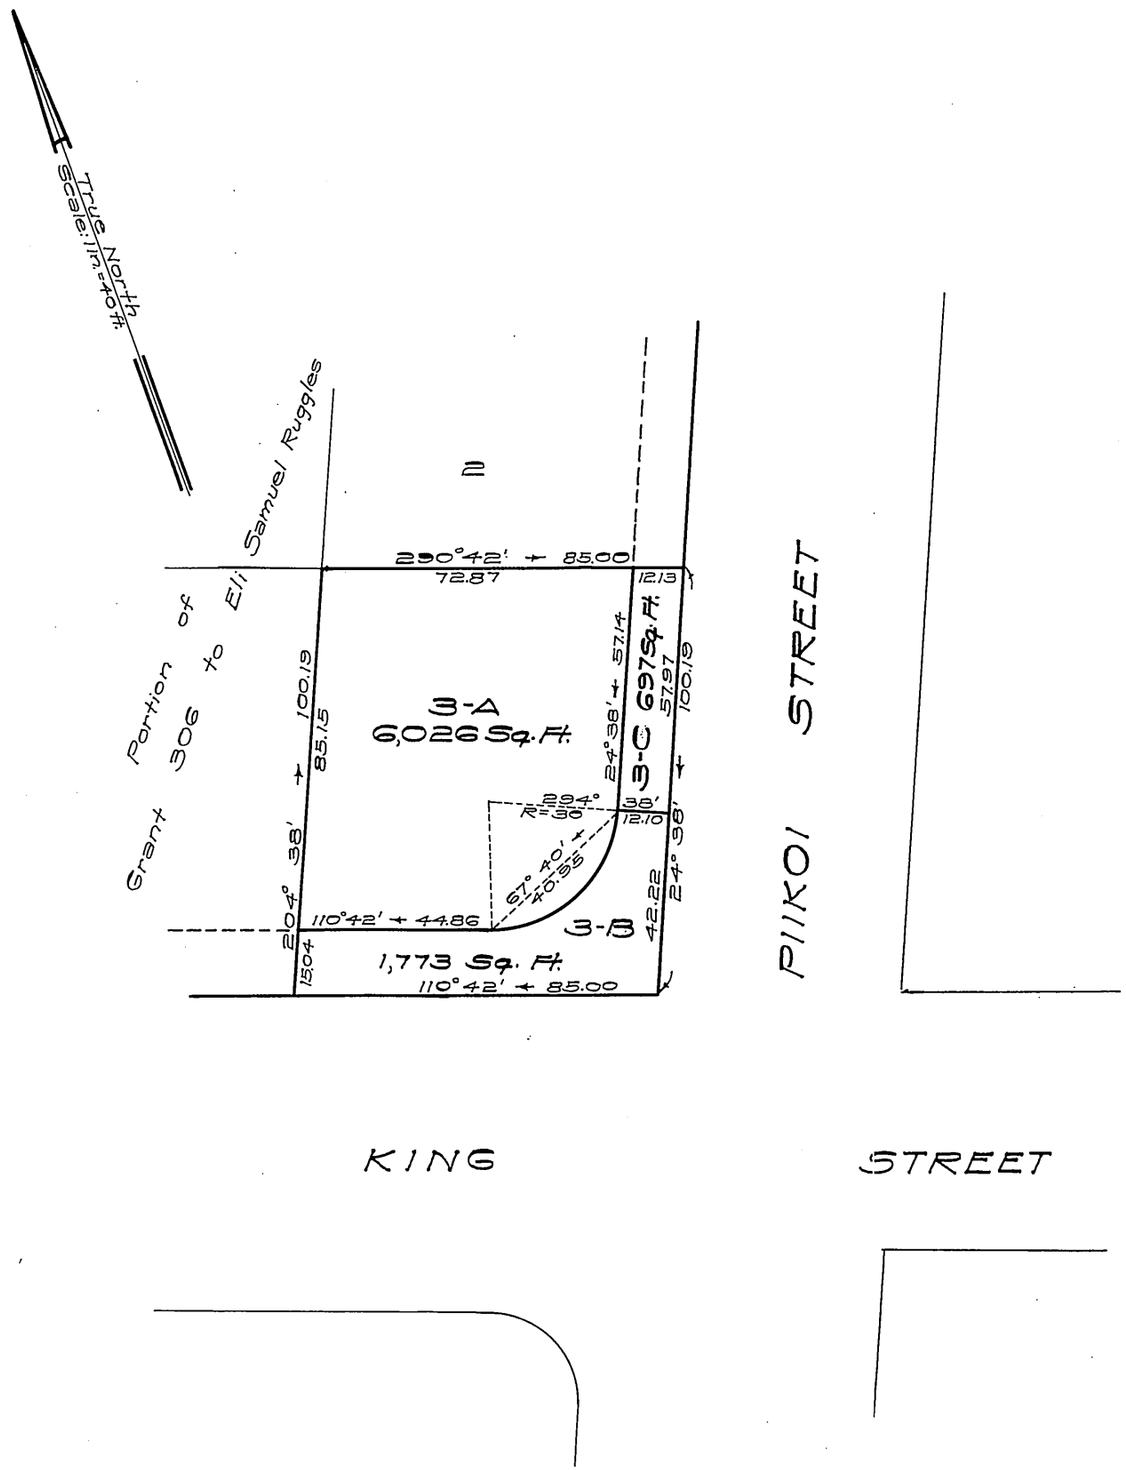

HONOLULU, T.H.
FEBRUARY 11, 1954

D. KEALALIO
REGISTERED LAND SURVEYOR
No. 4
HAWAII, U.S.A.

DEPARTMENT OF PUBLIC WORKS
CITY AND COUNTY OF HONOLULU
LAND DIVISION

BY: D. Kealalio
Registered Professional Surveyor
Certificate Number 4-5

OWNER: CONTINENTAL ASSURANCE COMPANY

OWNER'S CERTIFICATE OF TITLE: 56,068

AUTHORIZED AND APPROVED BY ORDER OF THE JUDGE
OF THE LAND COURT DATED: APRIL 9, 1954
BY ORDER OF THE COURT

REGISTRAR OF THE LAND COURT

Filed Apr. 6, 1954
Abraham Y. Akana
Assistant Registrar

Tax Map Key: 2-4-03-33

Parcels 5 and PI-1A
South King and Piikoi Streets Widening
6-11-3-7

10" x 15" = 1.0 Sq. Ft.