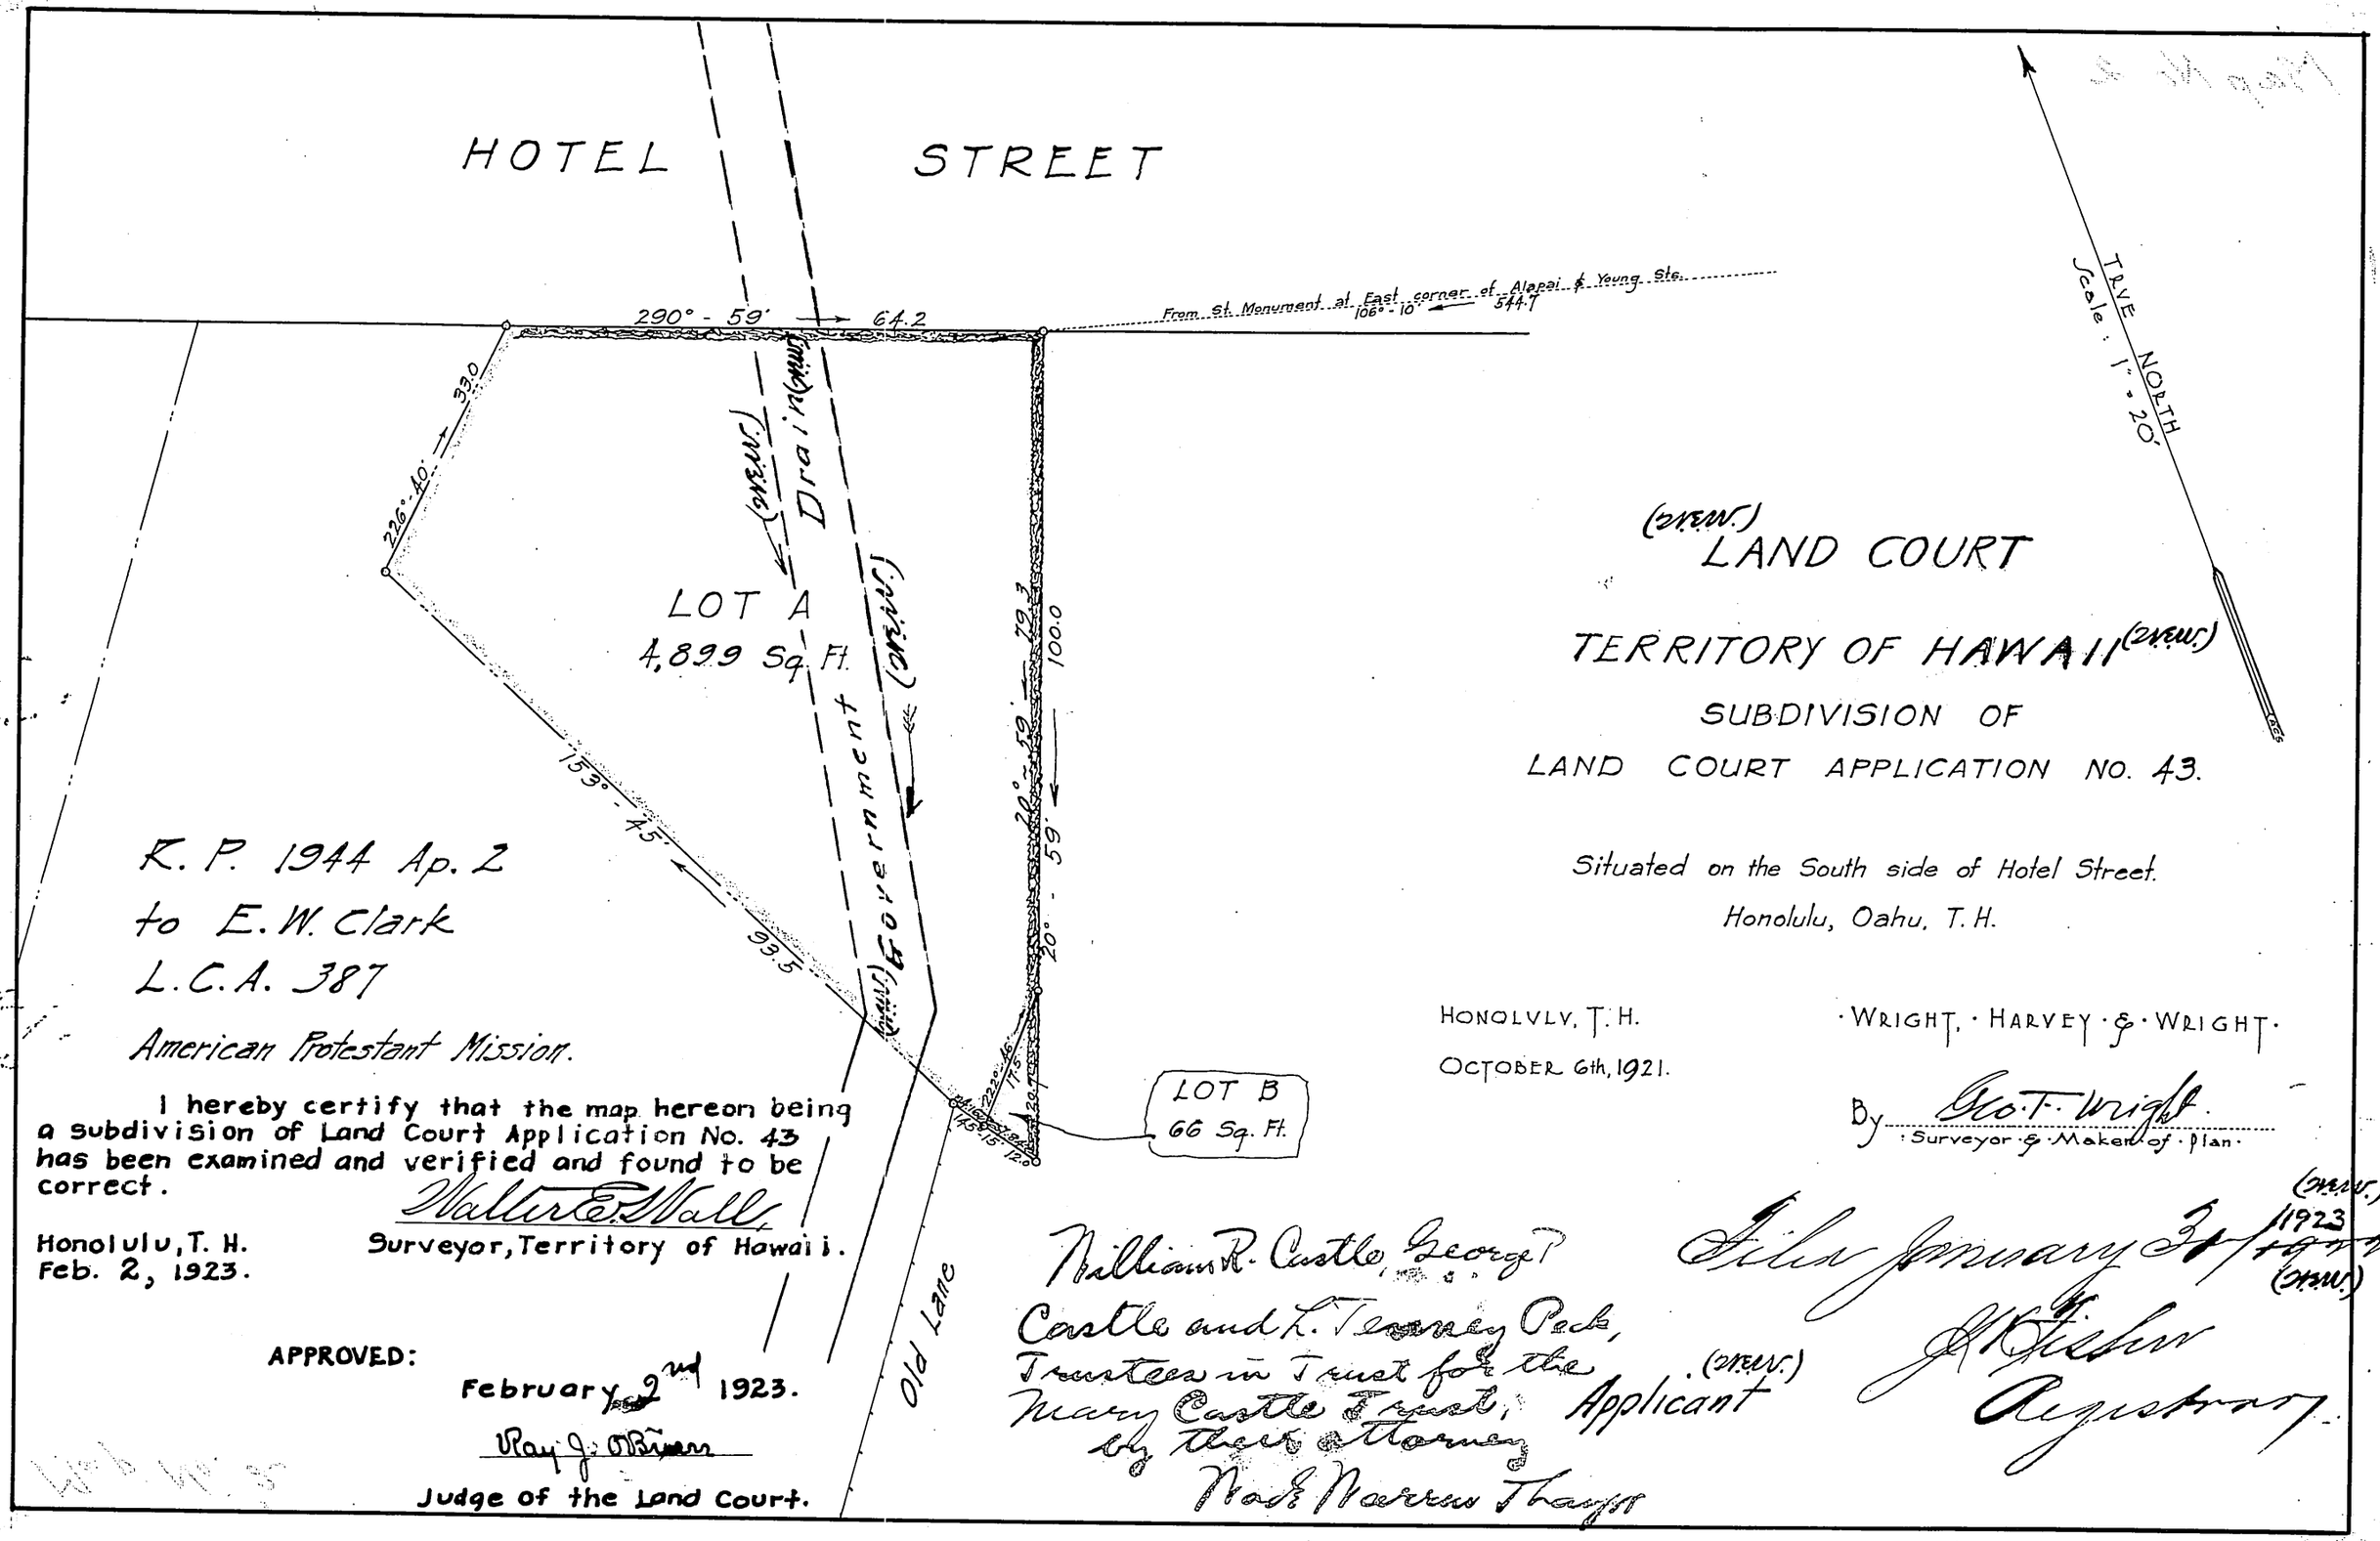
HOTEL STREET
290° - 59' → 64.2
From St. Monument at East corner of Alapai & Young Sts.
106° - 10' ← 544.7
TRUE NORTH
Scale: 1" = 20'
226° - 40' → 33.0
153° - 45' ← 93.5
Drain
Government
LOT A
4,899 Sq. Ft.
79.3
100.0
20° - 59'
LOT B
66 Sq. Ft.
Old Lane
LAND COURT
TERRITORY OF HAWAII
SUBDIVISION OF
LAND COURT APPLICATION NO. 43.
Situated on the South side of Hotel Street.
Honolulu, Oahu, T.H.
HONOLULU, T.H.
OCTOBER 6th, 1921.
WRIGHT, HARVEY & WRIGHT
By Geo. F. Wright
Surveyor & Maker of Plan
K. P. 1944 Ap. 2
to E. W. Clark
L.C.A. 387
American Protestant Mission.
I hereby certify that the map hereon being a subdivision of Land Court Application No. 43 has been examined and verified and found to be correct.
Walter E. Wall
Surveyor, Territory of Hawaii.
Honolulu, T. H.
Feb. 2, 1923.
APPROVED:
February 2nd 1923.
Ray J. O'Brien
Judge of the Land Court.
William R. Castle, George P. Castle and L. Tenney Peck, Trustees in Trust for the Mary Castle Trust, by their attorney
Wm. E. Warren Thayer
Applicant
Filed January 30 1923
J. H. Fisher
Registrar