Court of Land Registration,
Territory of Hawaii.

Map and description with Amended Petition No. 46
E. A. Ables, Petitioner, and L. C. Ables, Substitute Petitioner.

Lot on Makiki Street, Honolulu, Oahu, being a portion of Lot 74 of the Anapuni Subdivision said Subdivision being also a portion of L.C.A. 8241, Section 2, Apana 2, to John Ii.

Commencing at a point on the southeast side of Makiki Street, bearing by true azimuth 43° 35', and distant 121.2 feet from a monument (a pipe filled with concrete) at the East corner of Hastings and Makiki Streets and 338° 30', 61.75 feet, from a concrete monument at the West corner of Nowewehi and Makiki Streets, and running by true azimuths:

1. 318° 16', 111.3 feet, along Lot 73;
2. 44° 33', 50.0 " , " Lot 71;
3. 138° 16', 110.5 " , " remainder of Lot 74;
4. 223° 35', 50.0 " , " Makiki Street to the point of Commencement.

Containing an area of 5524 sq. ft.

Survey by C. V. E. Dove, Oct. 2, 1905.

Modified by A. C. Alexander, June 21, 1907.

Easement as shown hereon has been cancelled by Order of the Judge of the Land Court dated May 21, 2004.
Honolulu, Hawaii
May 21, 2004
Acting State Land Surveyor

Petition No. 46
Court of Land Registration
FILED
JUN 28 1907
o'clock min. M.
Registrar.
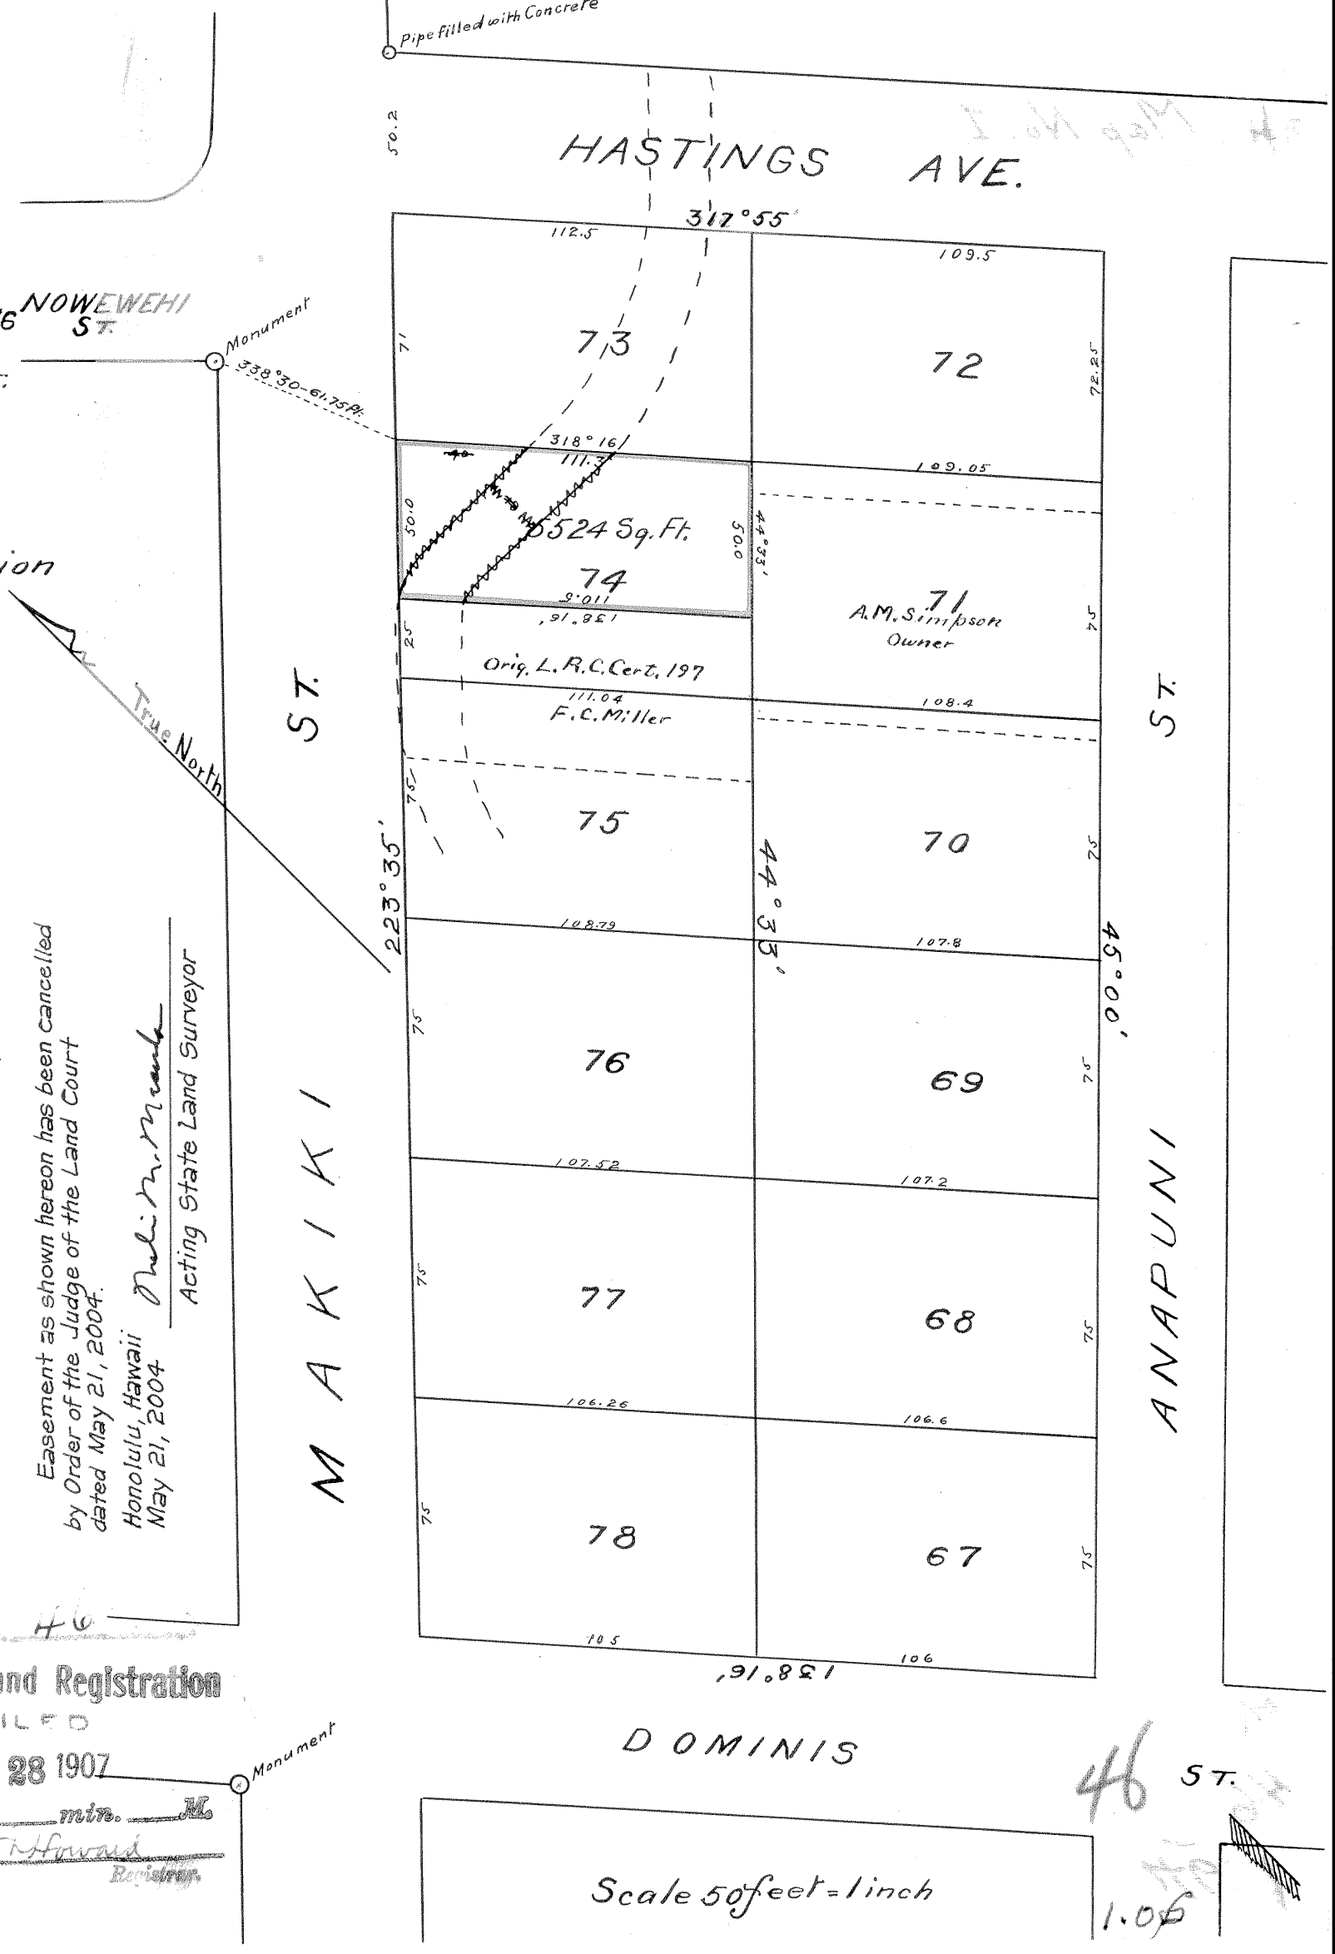
The map and description hereon have been examined by me and have been found to be correct as to the land described.
Arthur C. Alexander
Honolulu, March 29, 1909. Court Surveyor.