MAP 2

LAND COURT

TERRITORY OF HAWAII

SUBDIVISION OF LAND COURT APPLICATION 47 AS SHOWN ON MAP 1 FILED IN THE OFFICE OF THE ASSISTANT REGISTRAR OF THE LAND COURT INTO

LOTS A AND B.

Lands situated in Kalaepaa, Kalihi, Honolulu, Oahu, T.H.

Scale: 1 in = 300 ft.

HONOLULU, T. H.
Sept. 10, 1935.

WRIGHT, HARVEY & WRIGHT,
By: Fred. E. Harvey
Surveyor & Maker of Plan,
419 S. M. Damon Bldg.
Registered Certificate 79-E.S.

FRED E. HARVEY
REGISTERED LAND SURVEYOR
No. 79
HAWAII, U.S.A.

OWNER: MARIE GAY

By: ROBERTSON & CASTLE
Her Attorneys
By Robert A. Jones

Owner's Certificate of Title: 9849

I hereby certify that the map hereon being a subdivision of Land Court Application 47, as herein entitled, has been examined and checked as to form and mathematical correctness and that it has been approved by Order of the Judge of the Land Court dated January 13, 1936.

Honolulu, T.H.
Jan. 13, 1936.

C. M. Bailey
Surveyor, Territory of Hawaii

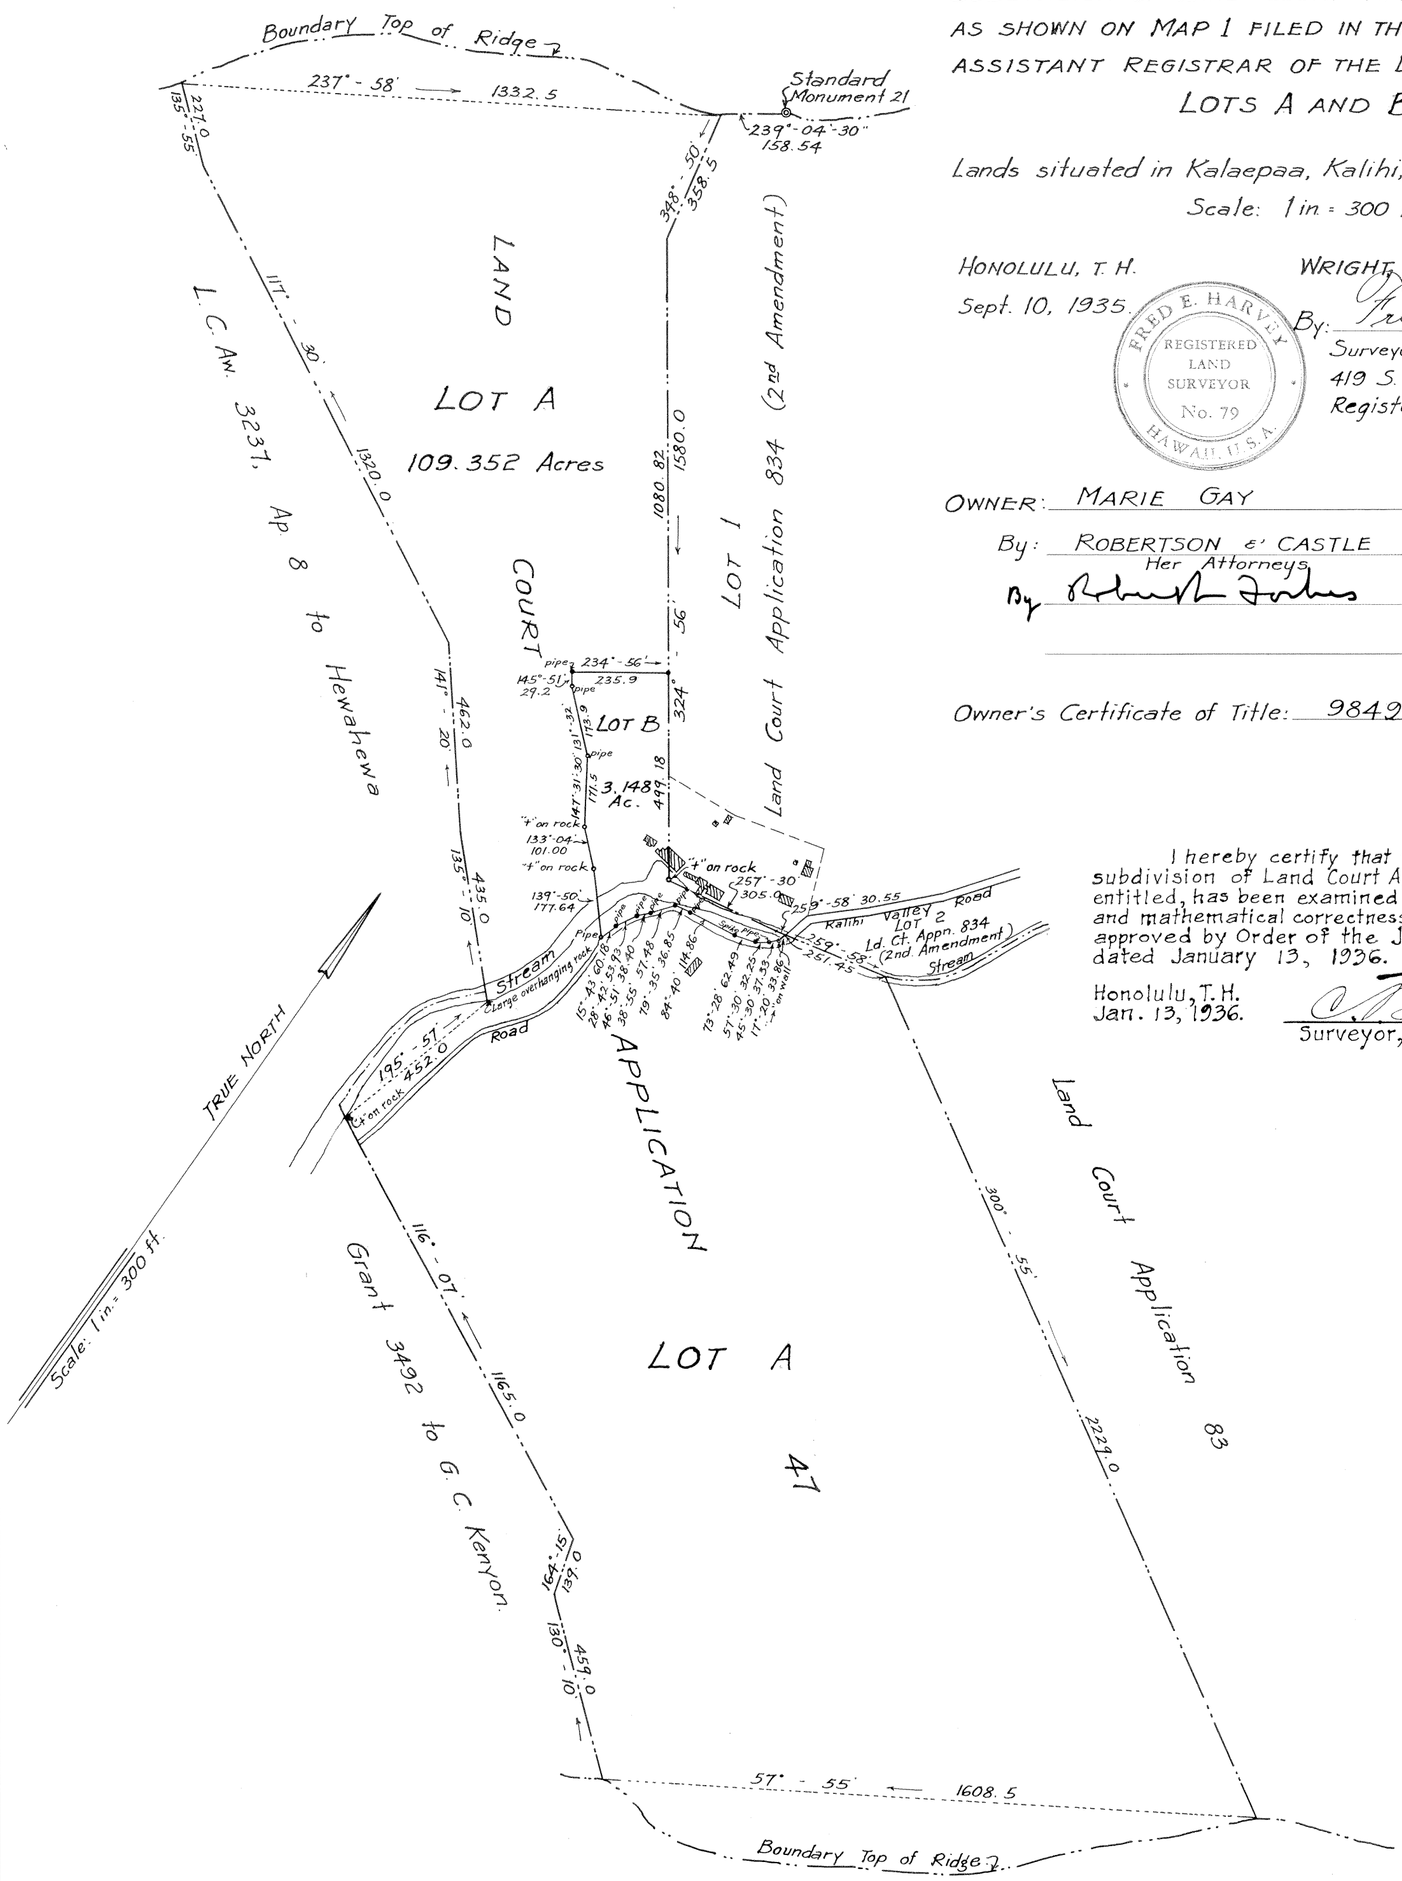

Filed Nov. 26, 1935
Abraham K. Akana
Assistant Registrar