MAP 4

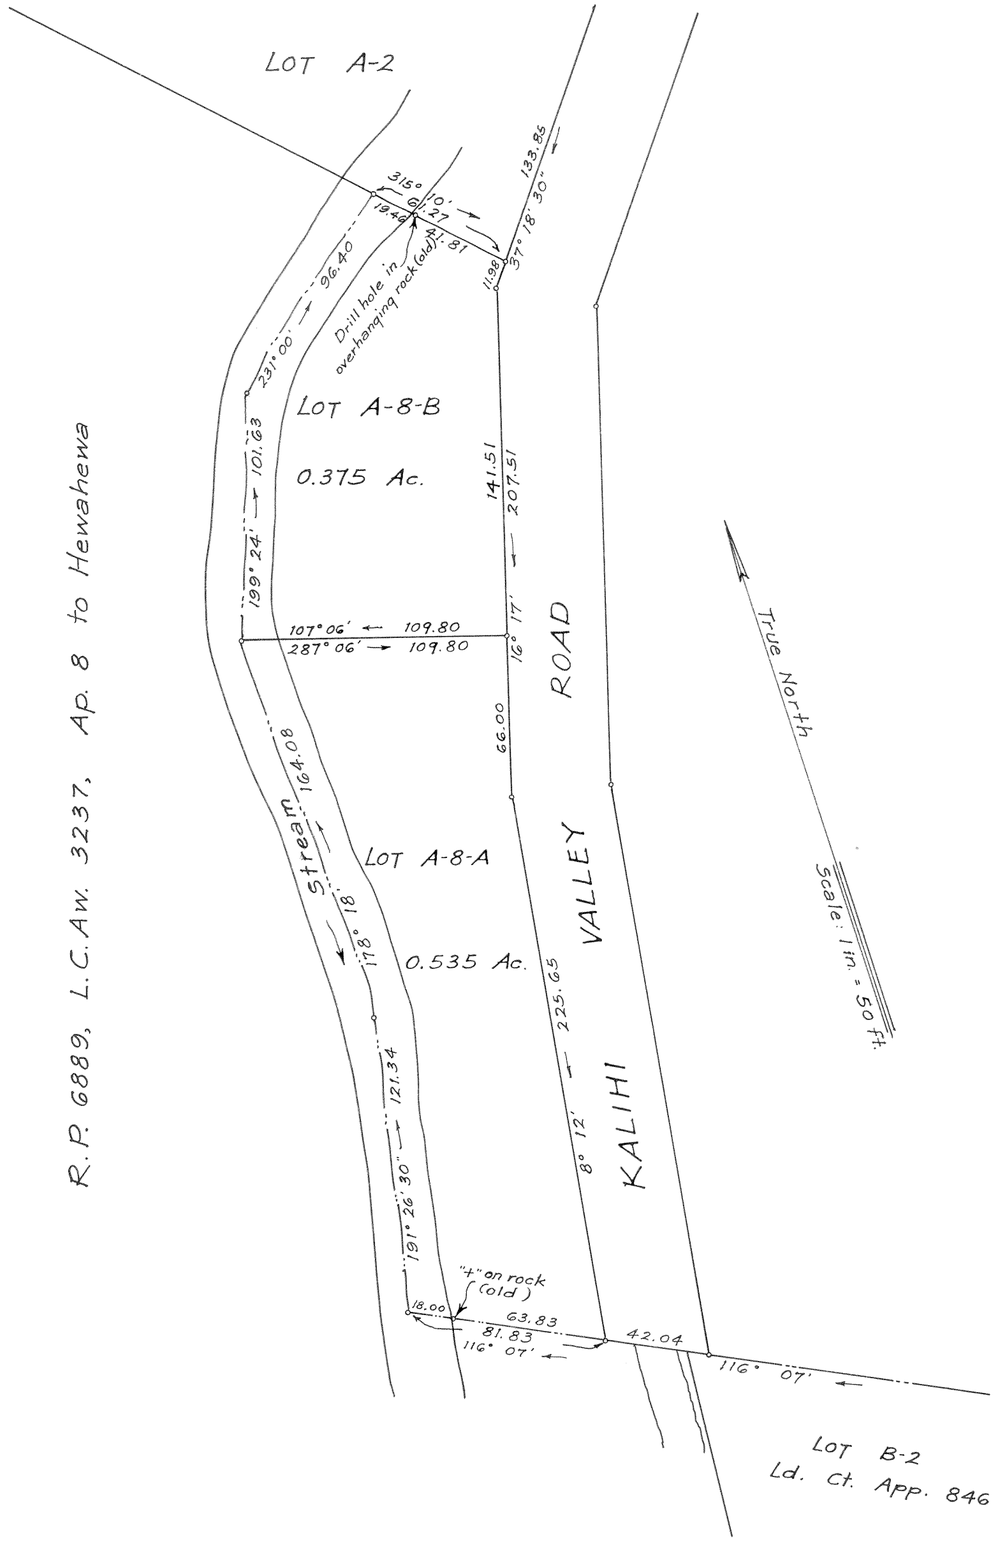

LAND COURT
TERRITORY OF HAWAII

SUBDIVISION OF LOT A-8 OF LAND COURT APPLICATION 47 AS SHOWN ON MAP 3 FILED IN THE OFFICE OF THE ASSISTANT REGISTRAR OF THE LAND COURT INTO LOTS A-8-A AND A-8-B.

KALAEPAA, KALIHI VALLEY, HONOLULU, OAHU, T.H.
Scale: 1 inch = 50 feet

419 S.M. Damon Bldg.
Honolulu, T. H.
Nov. 2, 1938

WRIGHT, HARVEY AND WRIGHT
BY: Stanley Wright
Surveyor and Maker of Plan
Registered Certificate 8-5

STANLEY WRIGHT REGISTERED LAND SURVEYOR No. 8 HAWAII, U.S.A.

OWNER: Bishop Trust Company, Limited
By [signature] Vice President
By [signature] Treasurer

Owner's Certificate of Title: 17,151

I hereby certify that the map hereon being a subdivision of Land Court Application 47, as herein entitled, has been examined and checked as to form and mathematical correctness and that it has been approved by Order of the Judge of the Land Court dated November 9, 1938.

Honolulu, T.H.
Nov. 9, 1938.

L. M. Whitehouse
Surveyor, Territory of Hawaii.

By: Robert D. King
Principal Cadastral Engineer.

Filed Nov. 2, 1938
Abraham W. Akana
Assistant Registrar

Tax Map Key: 1-4-14

W.H & W - C.Bk. 321:134

15" x 21" = 2.2 Sq. Ft.