MAP 12

LAND COURT
TERRITORY OF HAWAII

SUBDIVISION OF LOTS A-8-A-1 AND A-8-A-2 OF LAND COURT APPLICATION 47 AS SHOWN ON MAP 9 FILED WITH THE ASSISTANT REGISTRAR OF THE LAND COURT INTO LOTS A-8-A-1-A, A-8-A-1-B, A-8-A-1-C, A-8-A-2-A, A-8-A-2-B AND A-8-A-2-C.

KALAEPAA, KALIHI VALLEY, HONOLULU, OAHU, T.H.

SCALE: 1 inch = 40 FEET

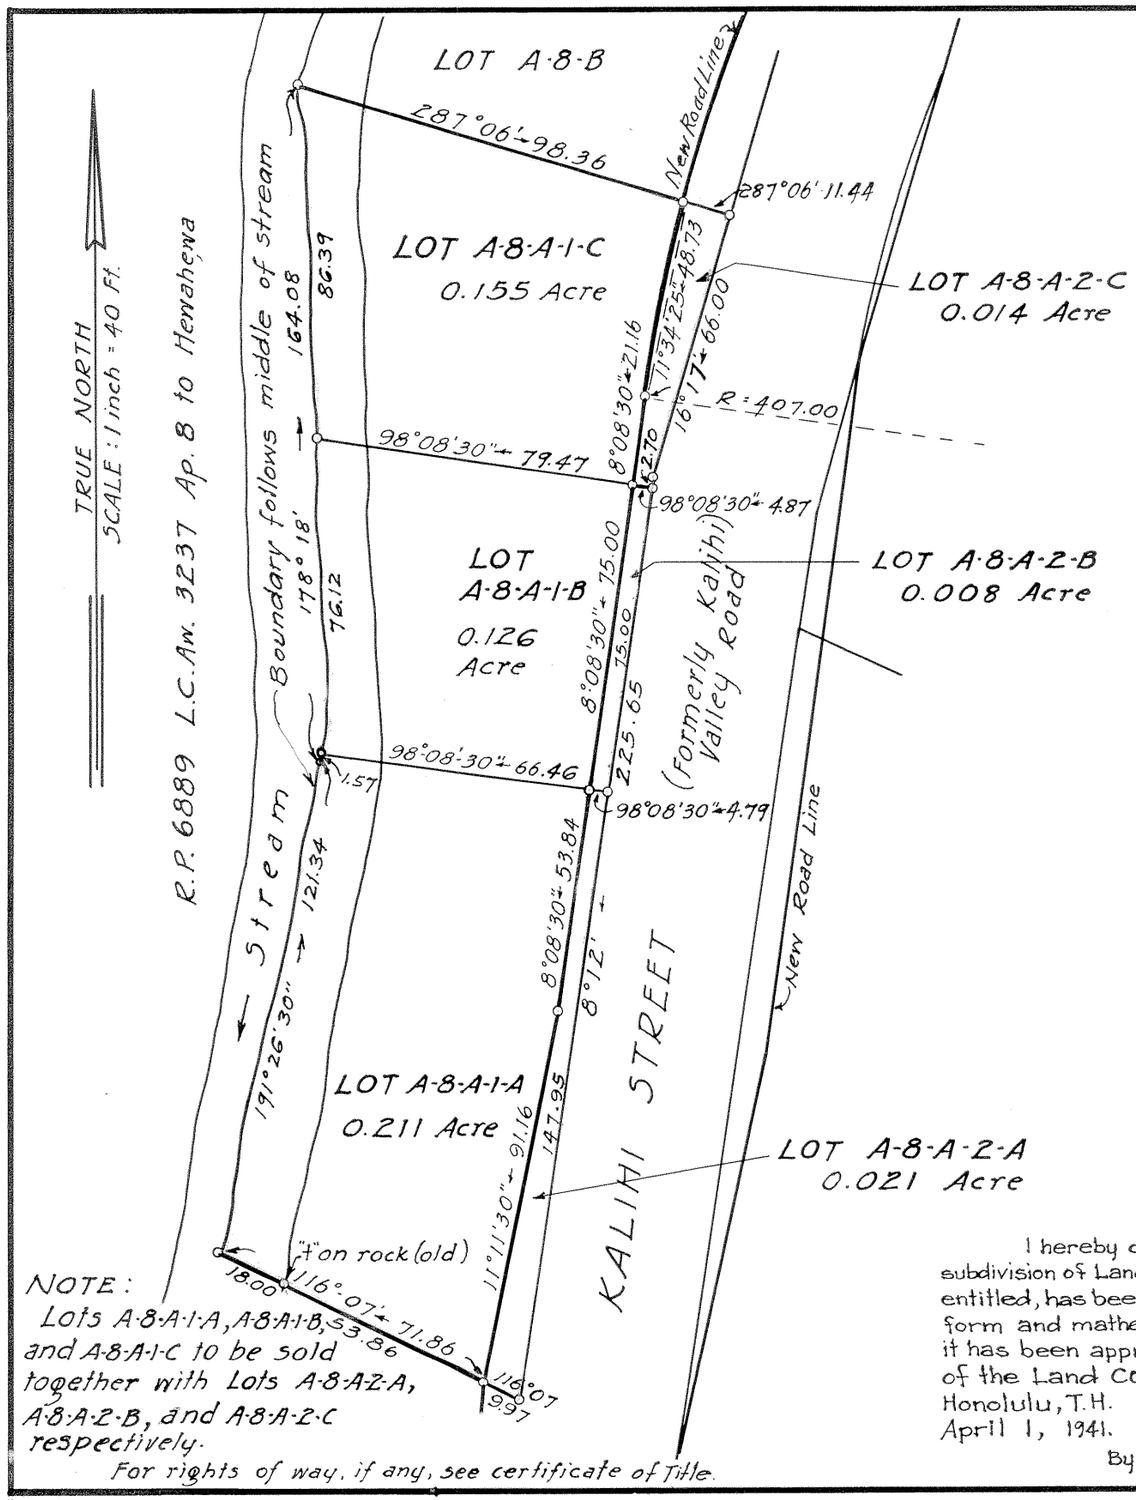

NOTE:
Lots A-8-A-1-A, A-8-A-1-B, and A-8-A-1-C to be sold together with Lots A-8-A-2-A, A-8-A-2-B, and A-8-A-2-C respectively.

For rights of way, if any, see certificate of Title.

March 10, 1941
333-338 Dillingham Building
Honolulu, T.H.

JAMES B. MANN
REGISTERED LAND SURVEYOR
No. 75
HAWAII

James B. Mann
Registered Professional Surveyor
Certificate Number 75
Land Court Surveyor
Certificate Number 1

OWNER: WON SOON LEE AND MARY SHIN LEE

BY Won Soon Lee

OWNER'S CERTIFICATE OF TITLE 23,118

I hereby certify that the map hereon being a subdivision of Land Court Application 47, as herein entitled, has been examined and checked as to form and mathematical correctness and that it has been approved by Order of the Judge of the Land Court dated April 1, 1941.

Honolulu, T.H.
April 1, 1941

L. M. Whitehouse
Surveyor, Territory of Hawaii.

By: Robert D. King
Principal Cadastral Engineer.

Filed Mar. 20, 1941
Abraham K. Akana
Assistant Registrar

TAX MAP KEY: 1-4-14
C.B. 77:80

10" × 15" = 1 sq. ft.