MAP 18

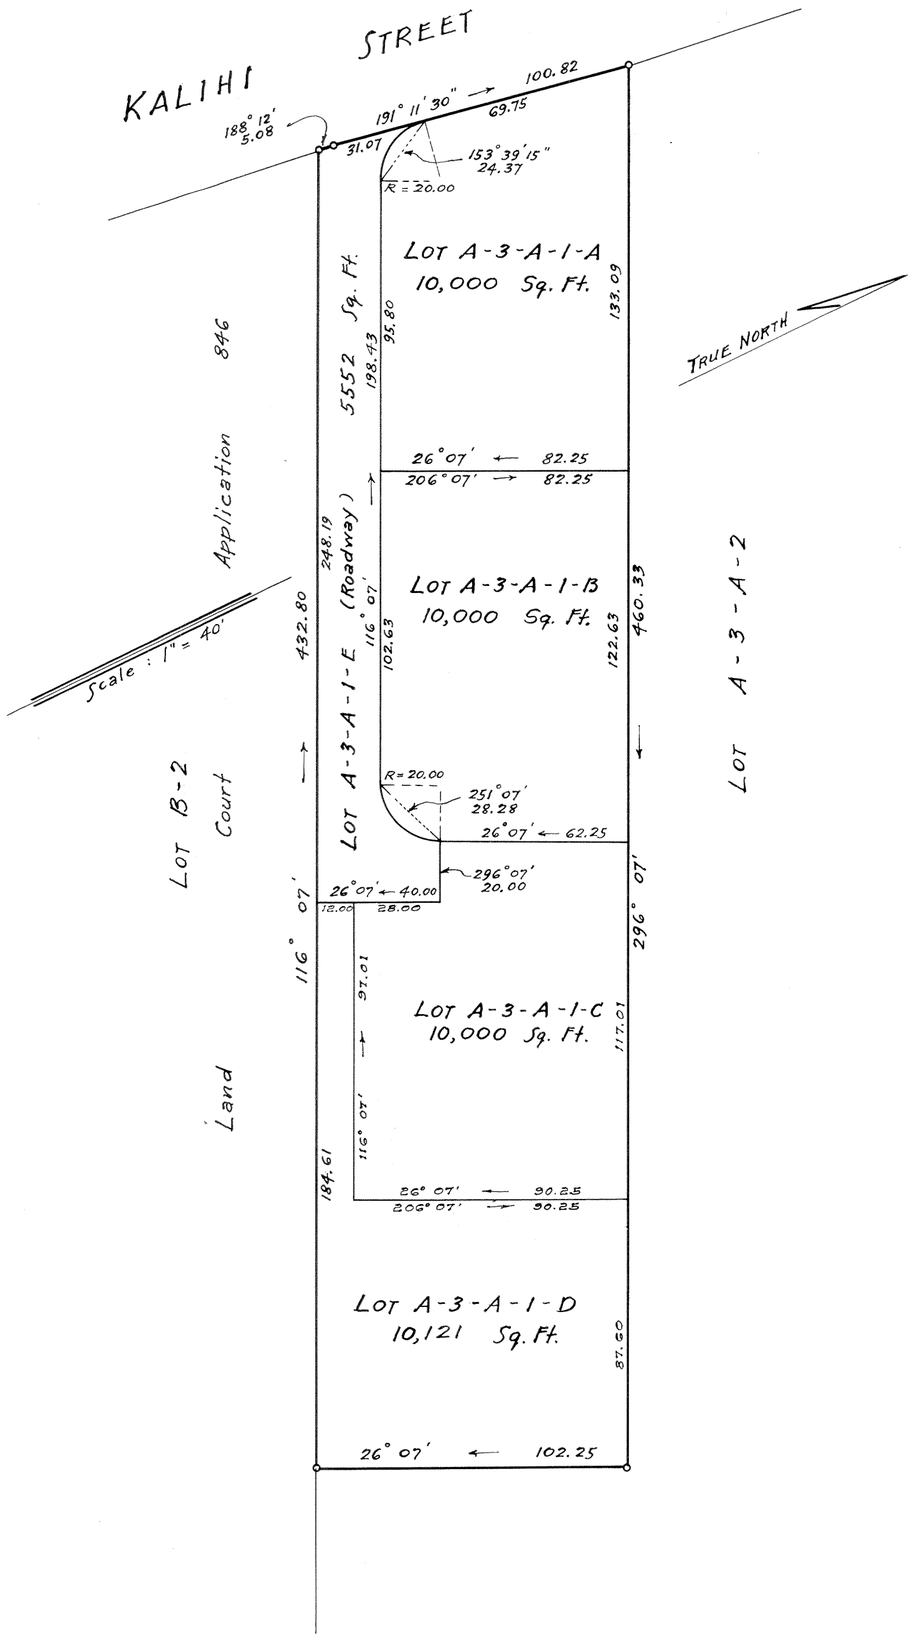

LAND COURT
TERRITORY OF HAWAII

LAND COURT APPLICATION 47
SUBDIVISION OF LOT A-3-A-1 AS SHOWN ON MAP 14
INTO LOTS A-3-A-1-A TO A-3-A-1-E (INCLUSIVE)
AT KALAEPAA, KALIHI, HONOLULU, OAHU, T. H.

419 S. M. Damon Bld'g.
Honolulu, T. H.
April 23, 1949

FRED E. HARVEY
REGISTERED LAND SURVEYOR
No. 79
HAWAII, U.S.A.

Fred E Harvey
Surveyor and Maker of Plan
Registered Certificate 79-E.S.

OWNERS: MASAO KIMURA AND PHOEBE TERUKO KIMURA

Owners' Certificate of Title: 43,295

AUTHORIZED AND APPROVED BY ORDER OF THE
JUDGE OF THE LAND COURT DATED: MARCH 3, 1950.
BY ORDER OF THE COURT: Pat Mulholland
REGISTRAR OF THE LAND COURT

Filed Mar. 1, 1950
Abraham Y. Akana
assistant Registrar

Tax Map Key: 1-4-14

15" x 21" = 2.2 ¢