MAP 19

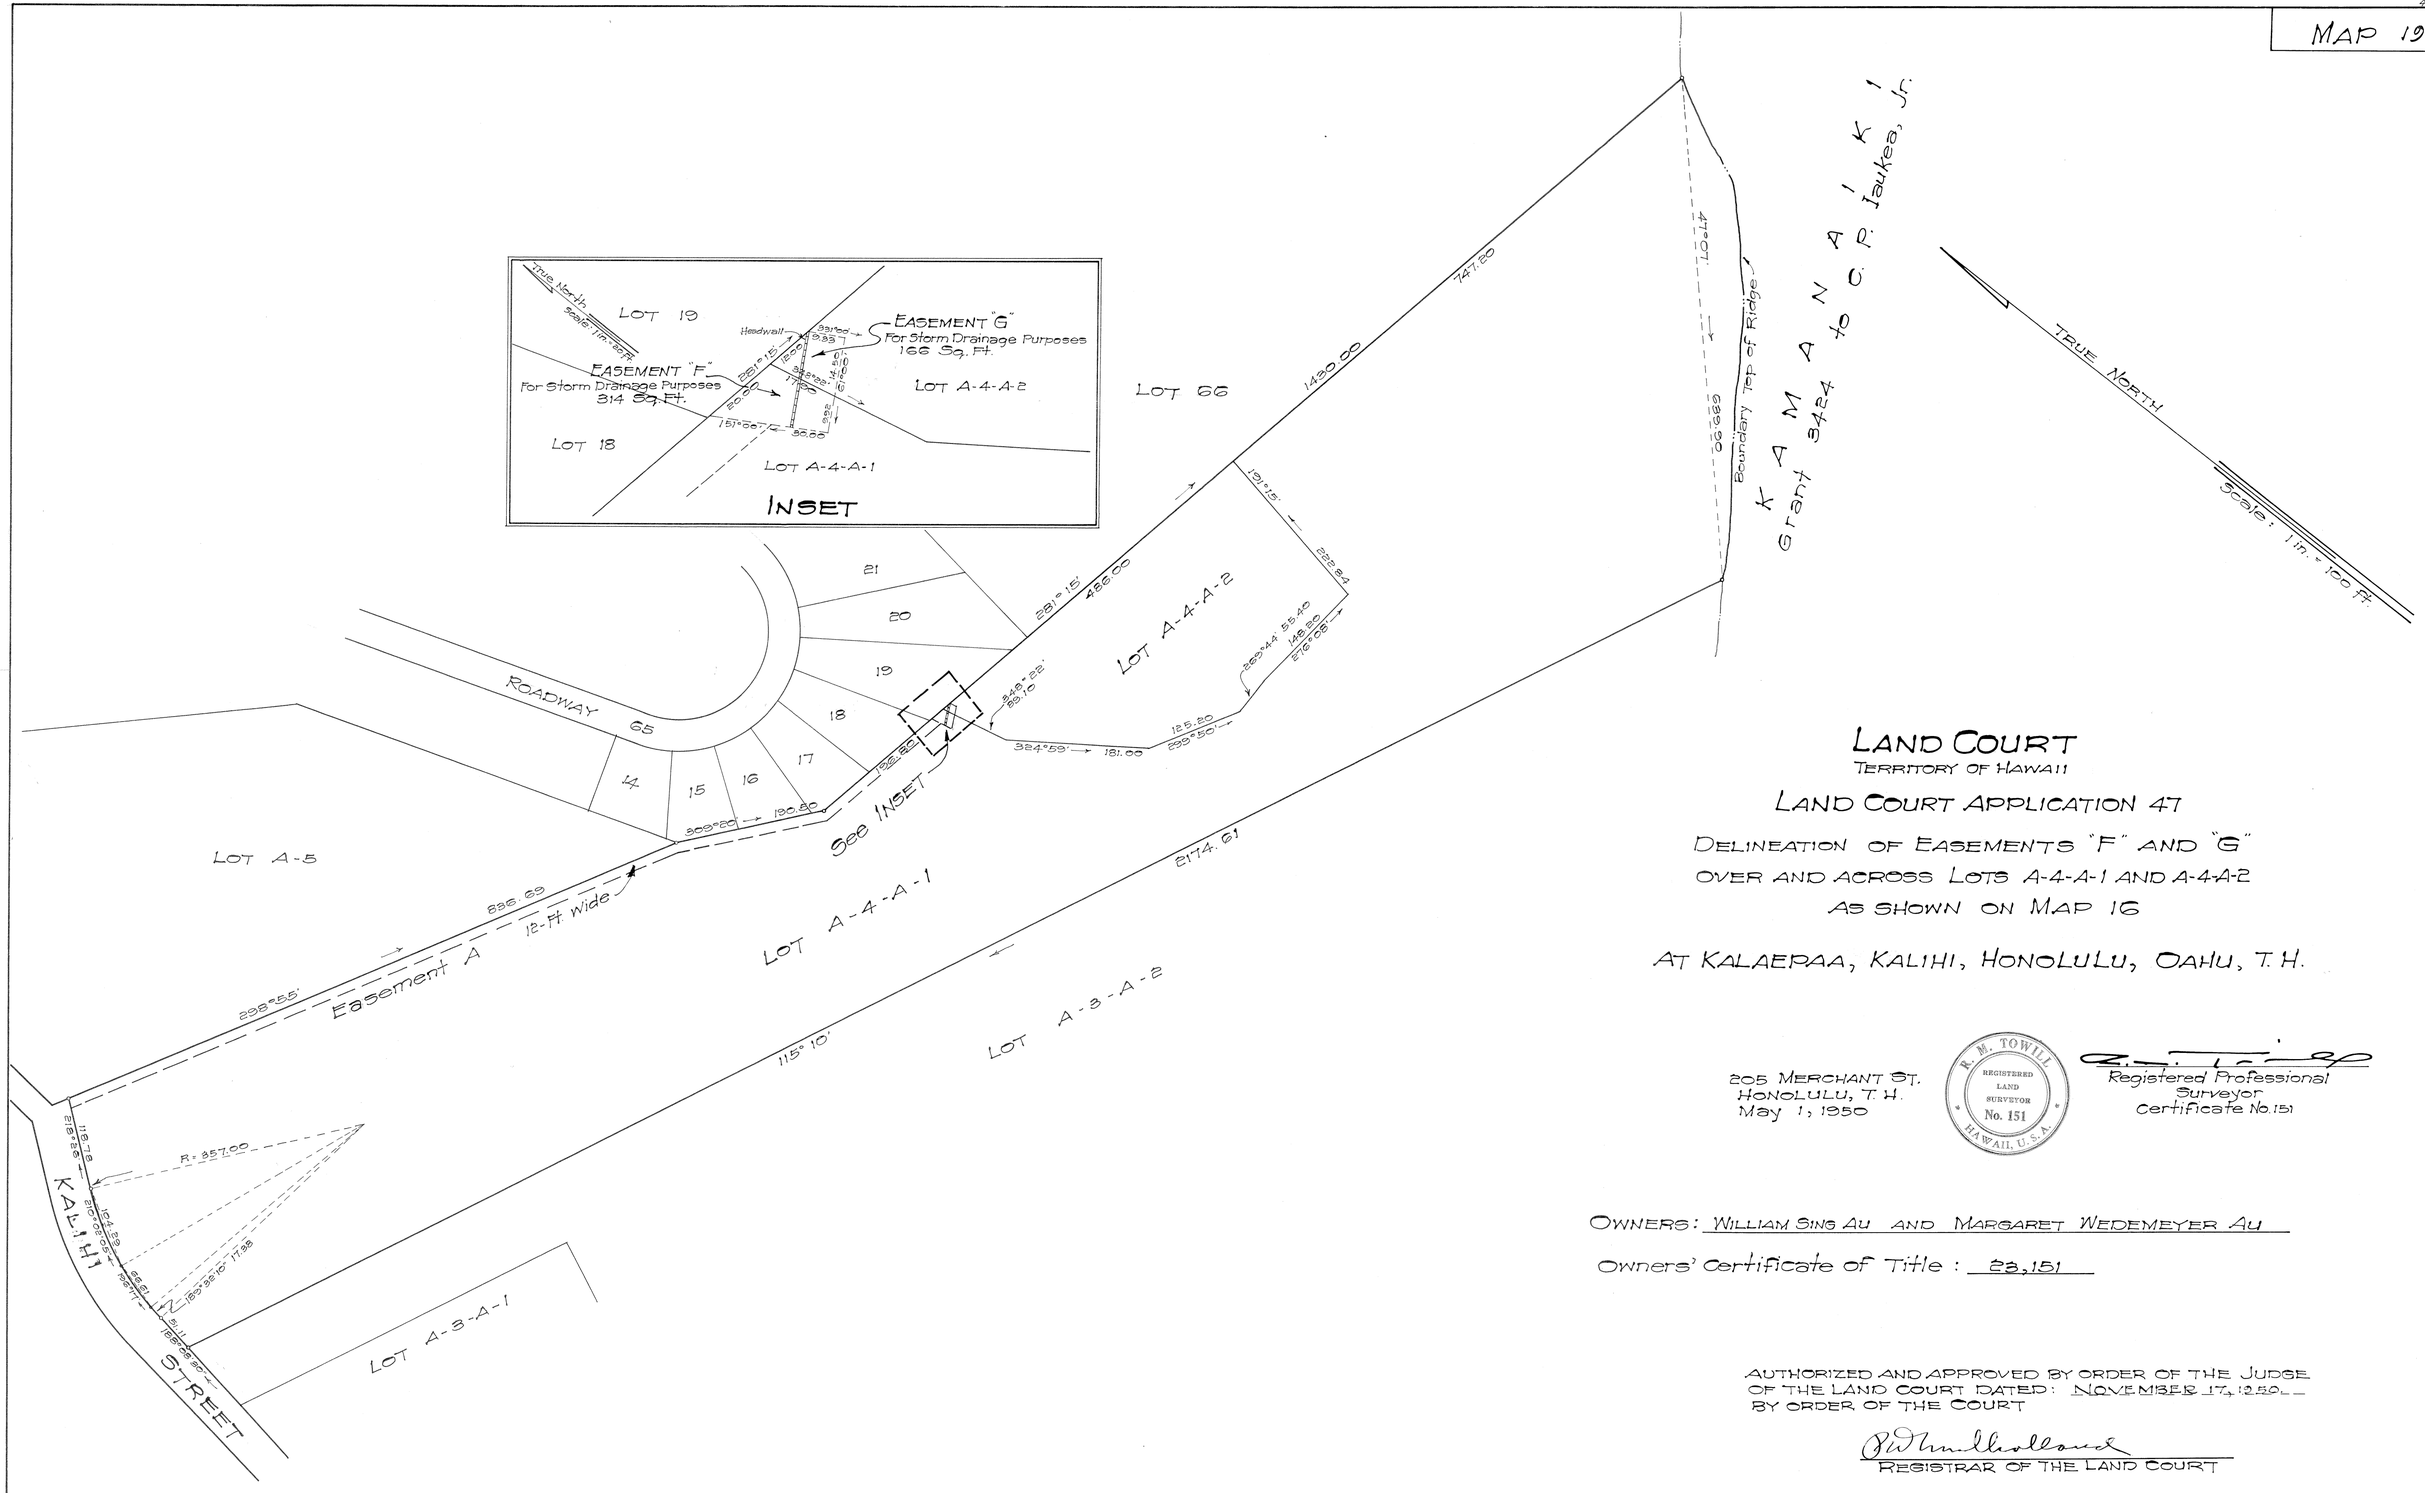

LAND COURT

TERRITORY OF HAWAII

LAND COURT APPLICATION 47

DELINEATION OF EASEMENTS "F" AND "G"
OVER AND ACROSS LOTS A-4-A-1 AND A-4-A-2
AS SHOWN ON MAP 16

AT KALAERAA, KALIHI, HONOLULU, OAHU, T. H.

205 MERCHANT ST.
HONOLULU, T. H.
May 1, 1950

R. M. TOWILL
REGISTERED LAND SURVEYOR
No. 151
HAWAII, U.S.A.

Registered Professional Surveyor
Certificate No. 151

OWNERS: WILLIAM SING AU AND MARGARET WEDEMEYER AU

Owners' Certificate of Title: 23,151

AUTHORIZED AND APPROVED BY ORDER OF THE JUDGE
OF THE LAND COURT DATED: NOVEMBER 17, 1950
BY ORDER OF THE COURT

REGISTRAR OF THE LAND COURT

Filed Nov 15, 1950
Registrar

Tax Map Key: 1-4-14-4
2614

21" X 32" = 4.7 Sq. Ft.

3 lots