MAP 26

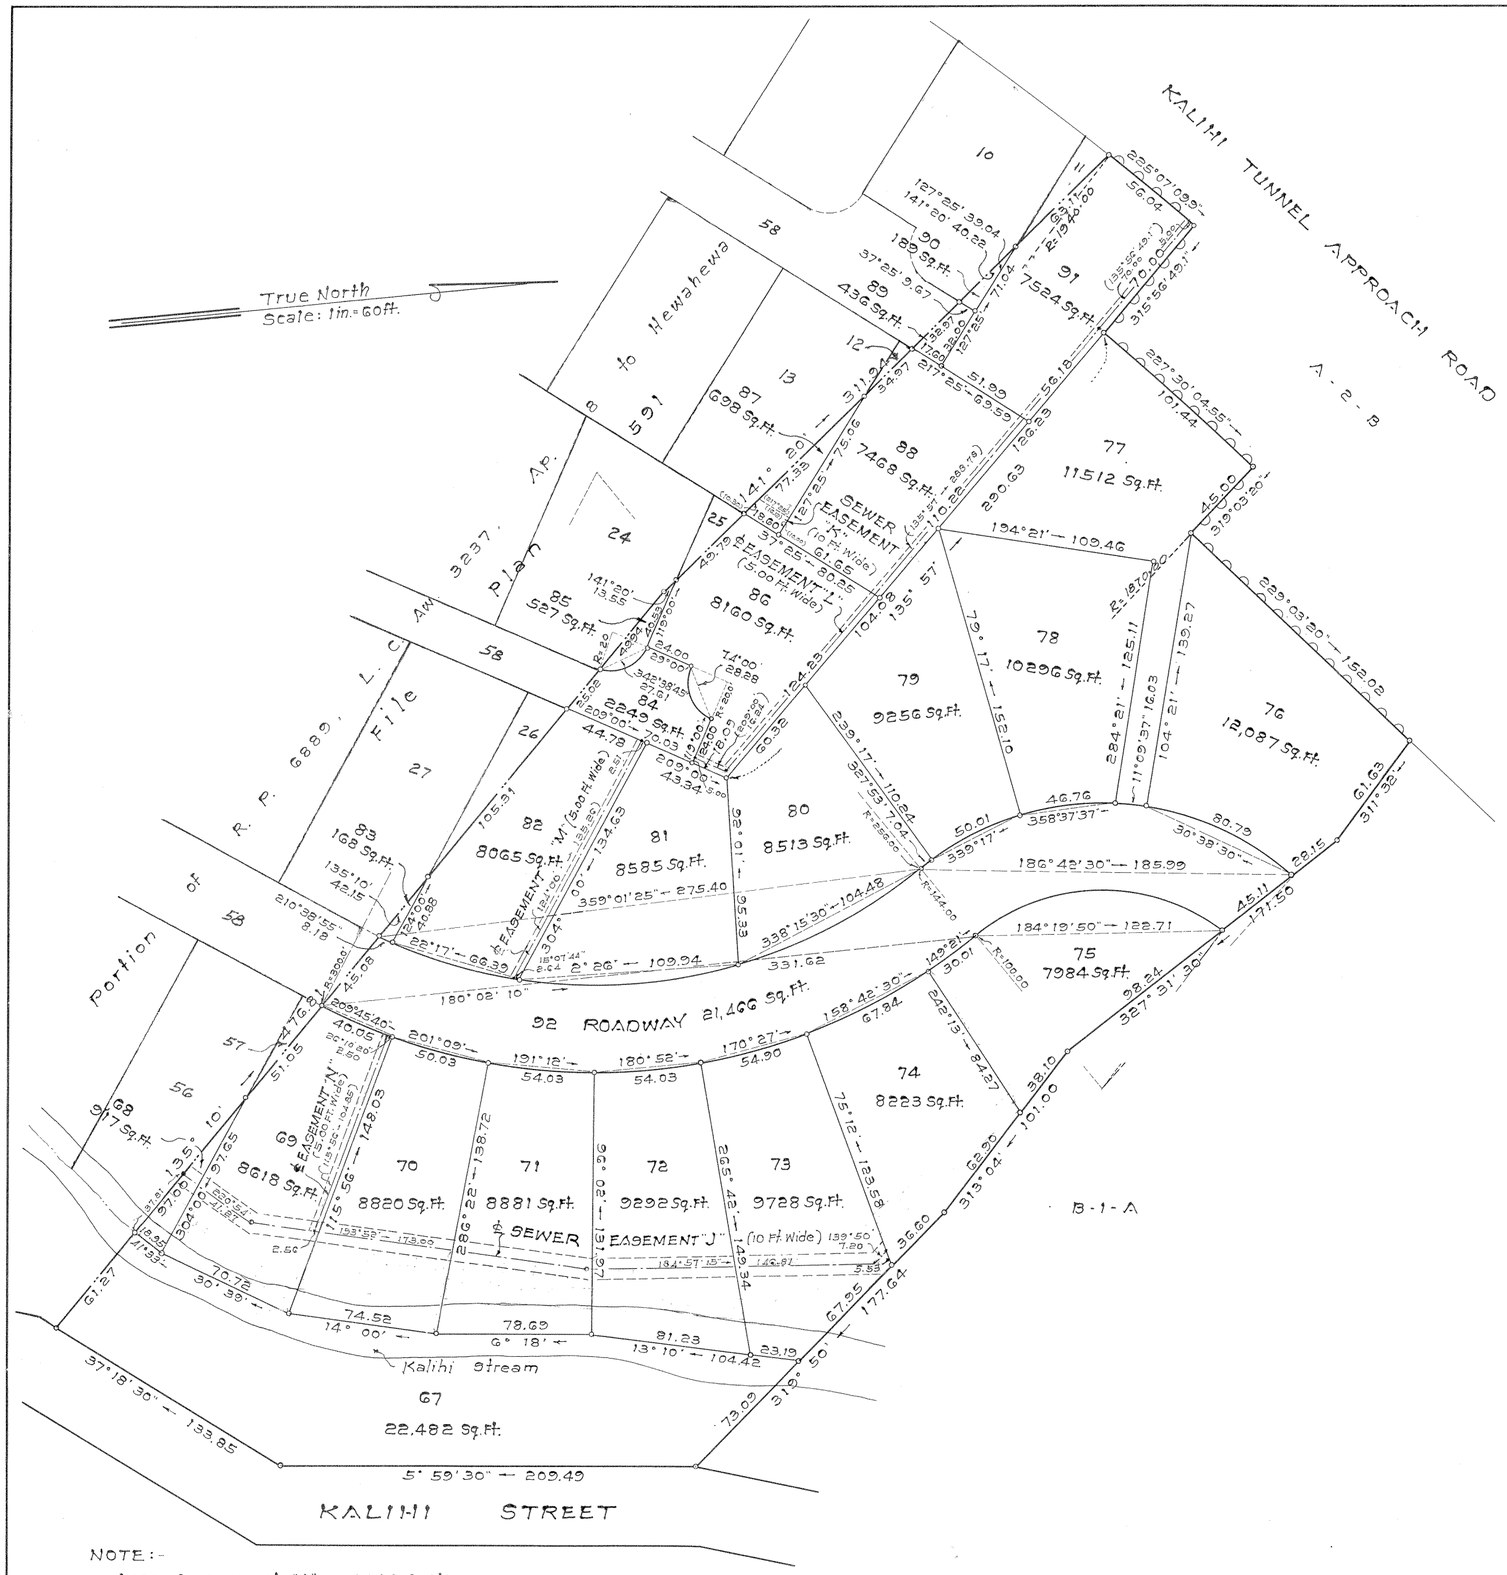

LAND COURT

TERRITORY OF HAWAII

LAND COURT APPLICATION 47

SUBDIVISION OF LOT A-2-C
AS SHOWN ON MAP 25,
INTO LOTS 67 TO 92 (INCLUSIVE)
AND DESIGNATION OF EASEMENTS "J", "K", "L", "M" AND "N"
AT KALAEPAA, KALIHI, HONOLULU, OAHU, T. H.

34-S. Beretania Street
Honolulu, Oahu, T.H.
April 23, 1958

ERNEST K. H. PARK
REGISTERED LAND SURVEYOR
No. 503-S
HAWAII, U.S.A.

PARK & PARK
Engineers & Surveyors

BY: Ernest K. H. Park
Surveyor and Maker of Plan
Registered Certificate No. 503-S

OWNER: Robert Cochrane Sylva

OWNERS CERTIFICATE OF TITLE: 67,412

AUTHORIZED AND APPROVED BY ORDER OF THE
JUDGE OF THE LAND COURT DATED: AUGUST 14, 1958
BY ORDER OF THE COURT

Fu Mulholland
REGISTRAR OF THE LAND COURT

Filed Aug. 7, 1958
Fu Mulholland Registrar

NOTE:-

Area of Easement "J" = 3083 Sq. Ft.
Area of Easement "K" = 174 Sq. Ft.
Area of Easement "L" = 1875 Sq. Ft.
Area of Easement "M" = 676 Sq. Ft.
Area of Easement "N" = 524 Sq. Ft.

Tax Map Key: 1-4-13:5

15" x 21" = 2.2 ft