MAP 27

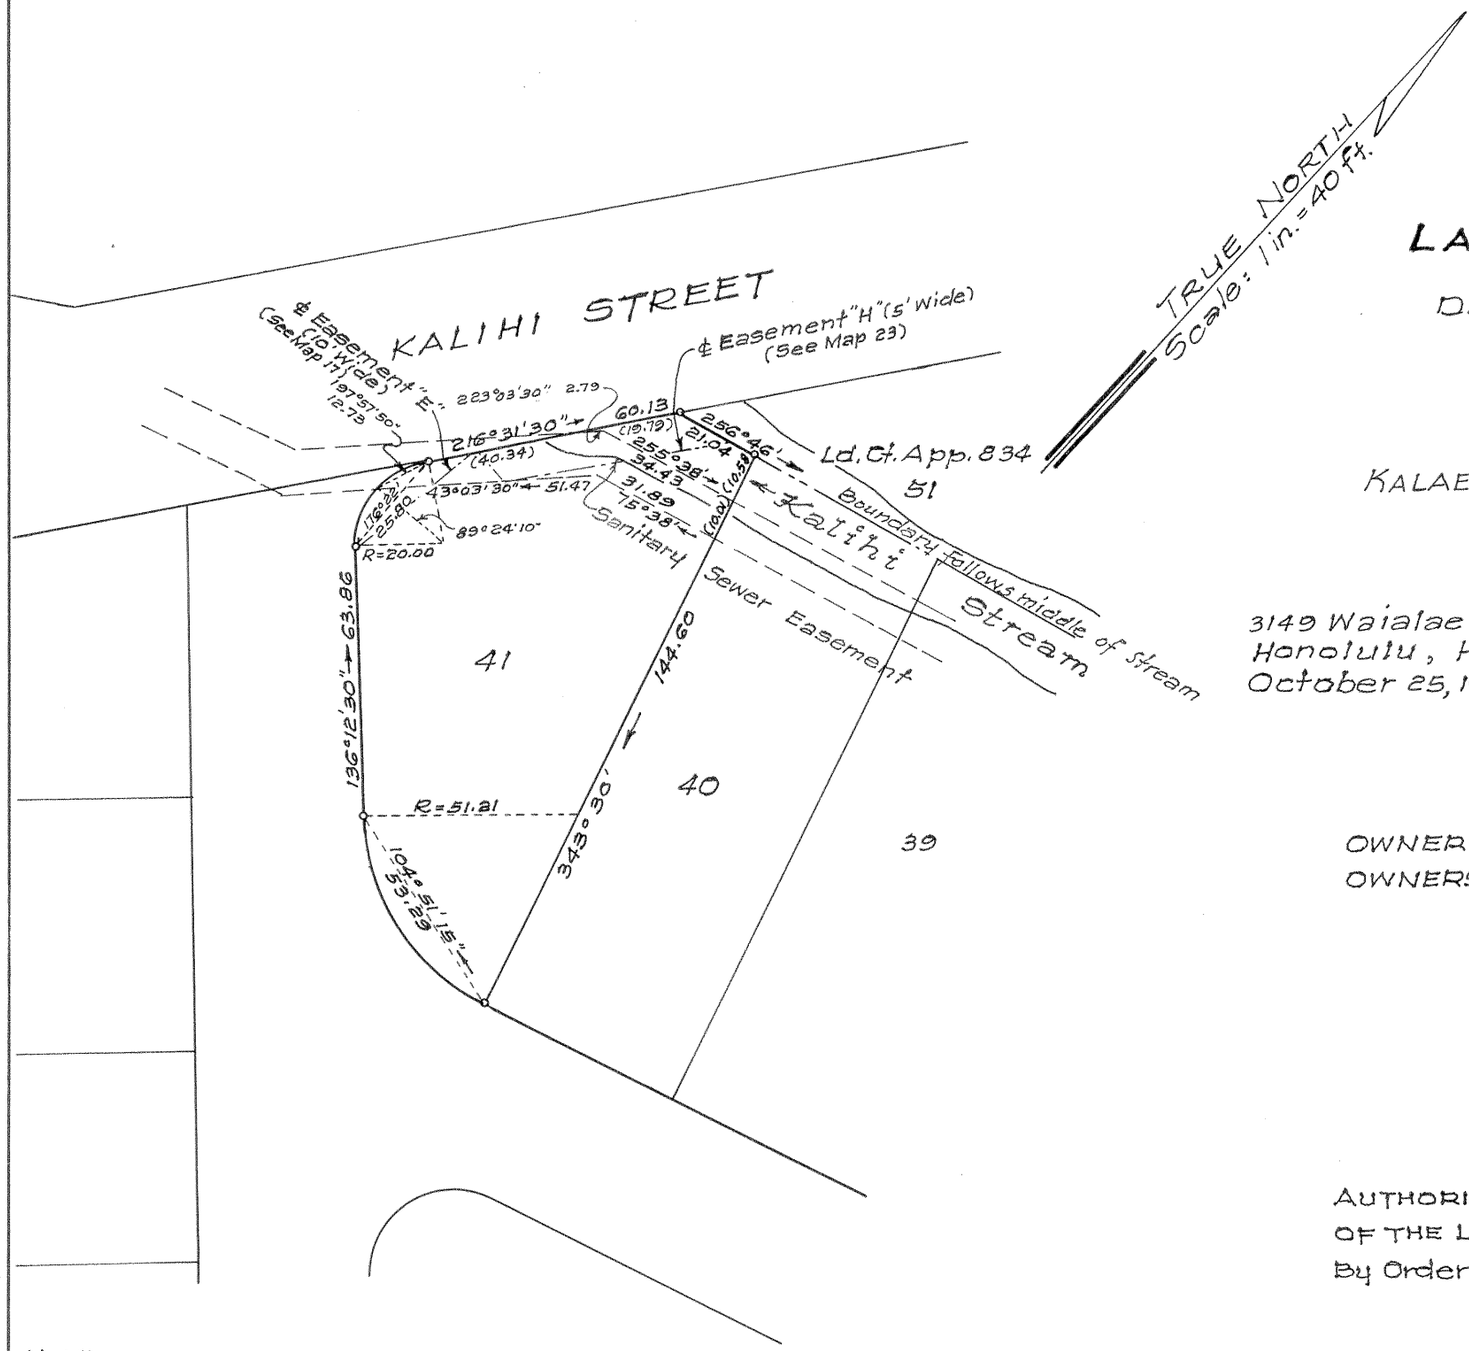

LAND COURT

STATE OF HAWAII

LAND COURT APPLICATION 47

DELINEATION OF EASEMENT
FOR SANITARY SEWER
OVER AND ACROSS LOT 41
AS SHOWN ON MAP 13

KALAEPAA, KALIHI, HONOLULU, OAHU, HAWAII

3149 Waialae Avenue
Honolulu, Hawaii
October 25, 1958.

KIYOTO HANATANI
REGISTERED PROFESSIONAL LAND SURVEYOR
No. 516
HAWAII, U.S.A.

Kiyoto Hanatani
Surveyor and Maker of Plan
Registered Certificate 516

OWNERS: BALTAZAR UGHOC and URSULA UGHOC
OWNERS' CERTIFICATE OF TITLE: 34664

AUTHORIZED AND APPROVED BY ORDER OF THE JUDGE
OF THE LAND COURT DATED: SEPTEMBER 11, 1962
By Order of the Court.

REGISTRAR OF THE LAND COURT.
Filed August 22, 1962
Rudolph T. Espinda
Assistant Registrar

NOTE:
Area of Easement = 693 Sq. Ft.

Tax Map Key: 1-4-21:21

PARCEL 16
KALIHI VALLEY TRUNK SEWER – SECTION 4

10" X 15" = 1 Sq. Ft.

3