MAP 34

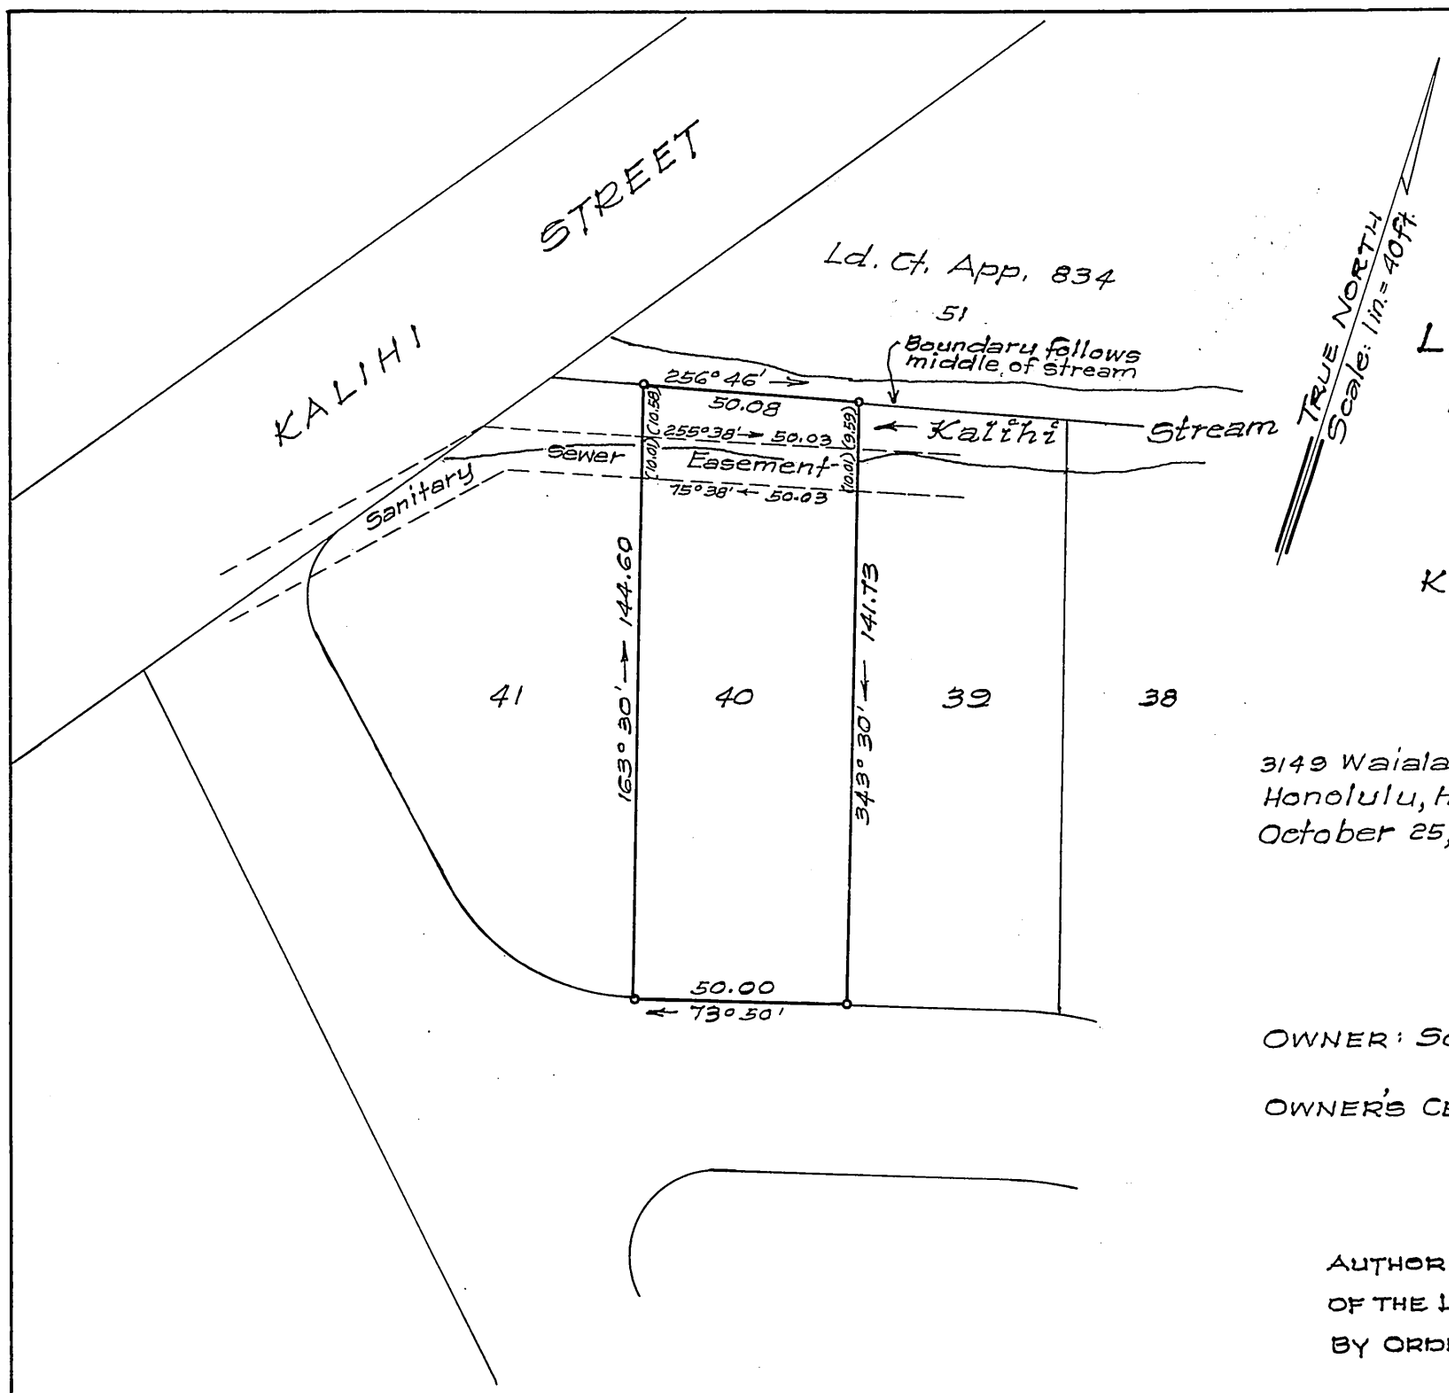

LAND COURT

STATE OF HAWAII

LAND COURT APPLICATION 47

DELINEATION OF EASEMENT
FOR SANITARY SEWER
OVER AND ACROSS LOT 40
AS SHOWN ON MAP 13
KALIHI VALLEY, HONOLULU, OAHU, HAWAII

3149 Waialae Avenue
Honolulu, Hawaii
October 25, 1958

KIYOTO HANATANI
REGISTERED PROFESSIONAL LAND SURVEYOR
No. 516
HAWAII, U.S.A.

Kiyoto Hanatani
Surveyor and Maker of Plan
Registered Certificate 516

OWNER: SOLEDAD RUBIO PARCO

OWNER'S CERTIFICATE OF TITLE: 53042

AUTHORIZED AND APPROVED BY ORDER OF THE JUDGE
OF THE LAND COURT DATED: JULY 24, 1963
BY ORDER OF THE COURT,

REGISTRAR OF THE LAND COURT.

Filed July 16, 1963 Paul Cozloff

NOTE:
Area of Easements = 500 Sq. Ft.

Tax Map Key: 1-4-21-22

PARCEL 17
KALIHI VALLEY TRUNK SEWER—SECTION 4

10" x 15" = 1 Sq. Ft.

3