MAP 42

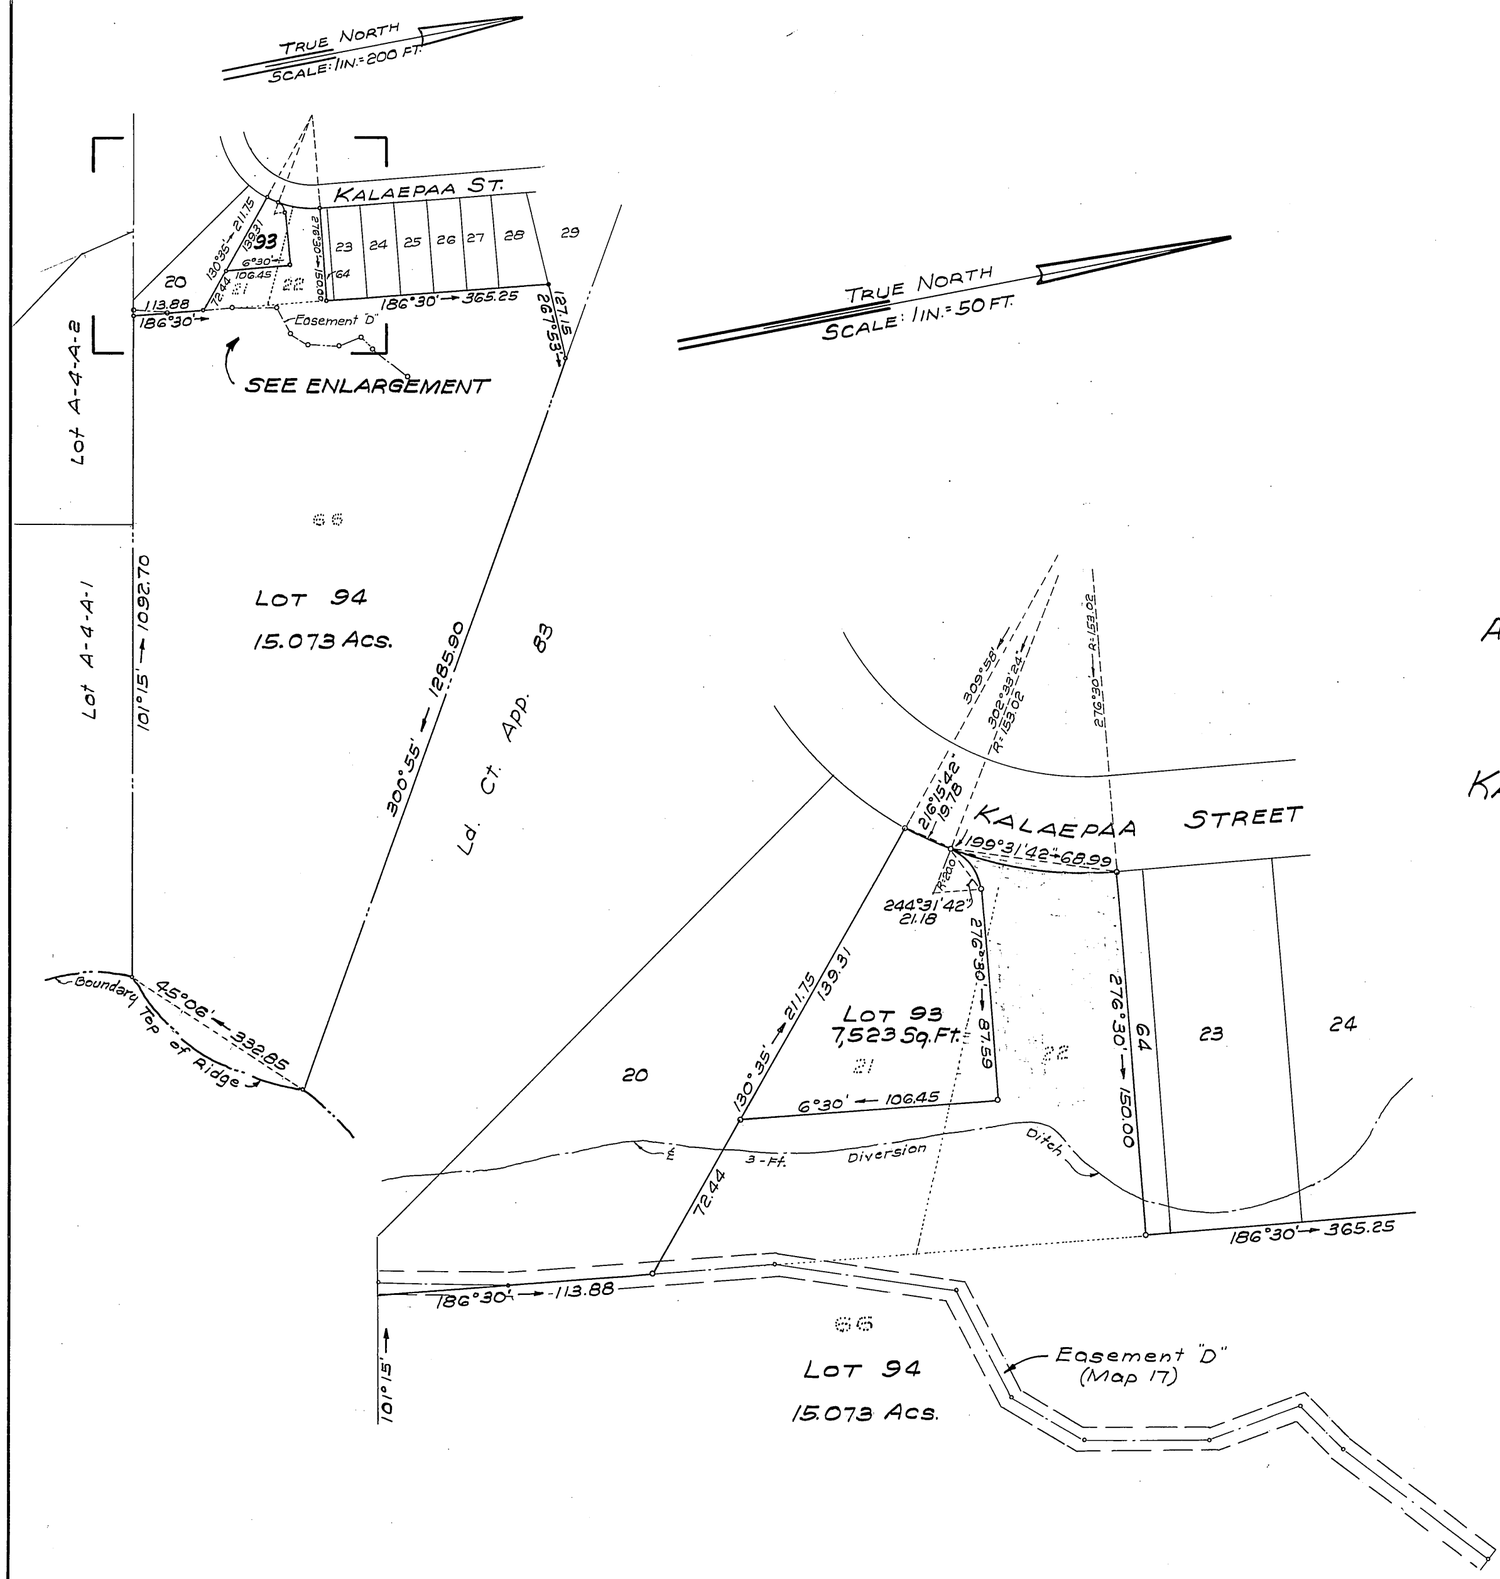

LAND COURT

STATE OF HAWAII

LAND COURT APPLICATION 47

CONSOLIDATION OF LOTS 21, 22 AND 66
AS SHOWN ON MAP 13
AND THE RESUBDIVISION OF SAID CONSOLIDATION
INTO LOTS 93 AND 94

KALAEPAA, KALIHI, HONOLULU, OAHU, HAWAII

119 Merchant St.
Honolulu, Hawaii
October 18, 1963

WALTER P. THOMPSON
REGISTERED LAND SURVEYOR No. 218
HAWAII, U.S.A.

Walter P. Thompson
Registered Land Surveyor
Registered Certificate 218-E.S.

OWNERS: Maroda Development Company, Limited

OWNERS' CERTIFICATE OF TITLE: 66,991

AUTHORIZED AND APPROVED BY ORDER OF THE JUDGE
OF THE LAND COURT DATED DECEMBER 10, 1963
BY ORDER OF THE COURT

REGISTRAR OF THE LAND COURT

Filed December 5, 1963 Paul Cozloff

Tax Map Key: 1-4-21:41 & 1-4-14:13

15" x 21" = 2.19 Sq. Ft.