MAP 51

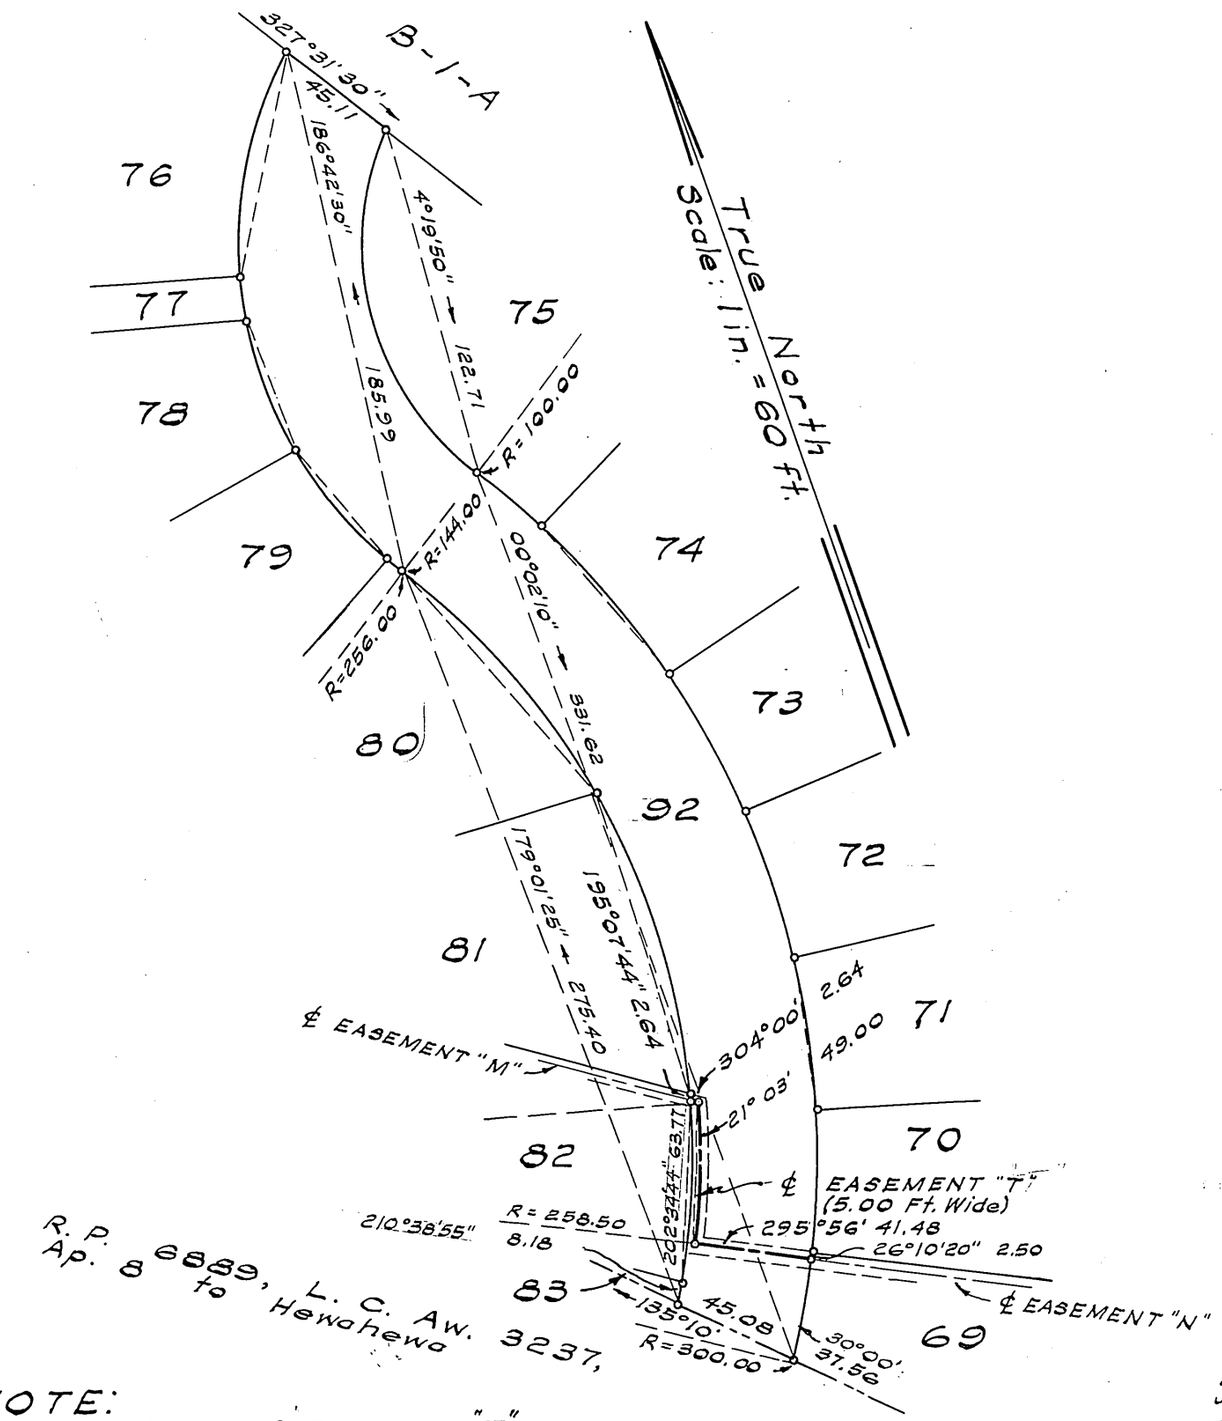

LAND COURT

STATE OF HAWAII

LAND COURT APPLICATION 47

DESIGNATION OF EASEMENT "T"

OVER AND ACROSS LOT 92

AS SHOWN ON MAP 26

AT KALAEPAA, KALIHI, HONOLULU, OAHU, HAWAII

Fort Armstrong
Honolulu, Hawaii
February 12, 1965

U. S. Army Engineer Division, Pacific Ocean
Corps of Engineers

BY: Robert L H Hew
Cadastral Section

APPROVED BY: J. Walther
Chief Real Estate Division

OWNER: State of Hawaii

OWNER'S CERTIFICATE OF TITLE: 77,190

AUTHORIZED AND APPROVED BY ORDER OF THE JUDGE OF THE LAND COURT DATED: MARCH 23, 1965

BY ORDER OF THE COURT:

Filed March 18, 1965
Rudolph K. Espinda
Assistant Registrar

[signature]
REGISTRAR OF THE LAND COURT

NOTE:
Area of Easement "T" = 466 Sq. Ft.

Tax Map Key: 1-4-24

10" x 15" = 1 Sq. Ft.