MAP 52

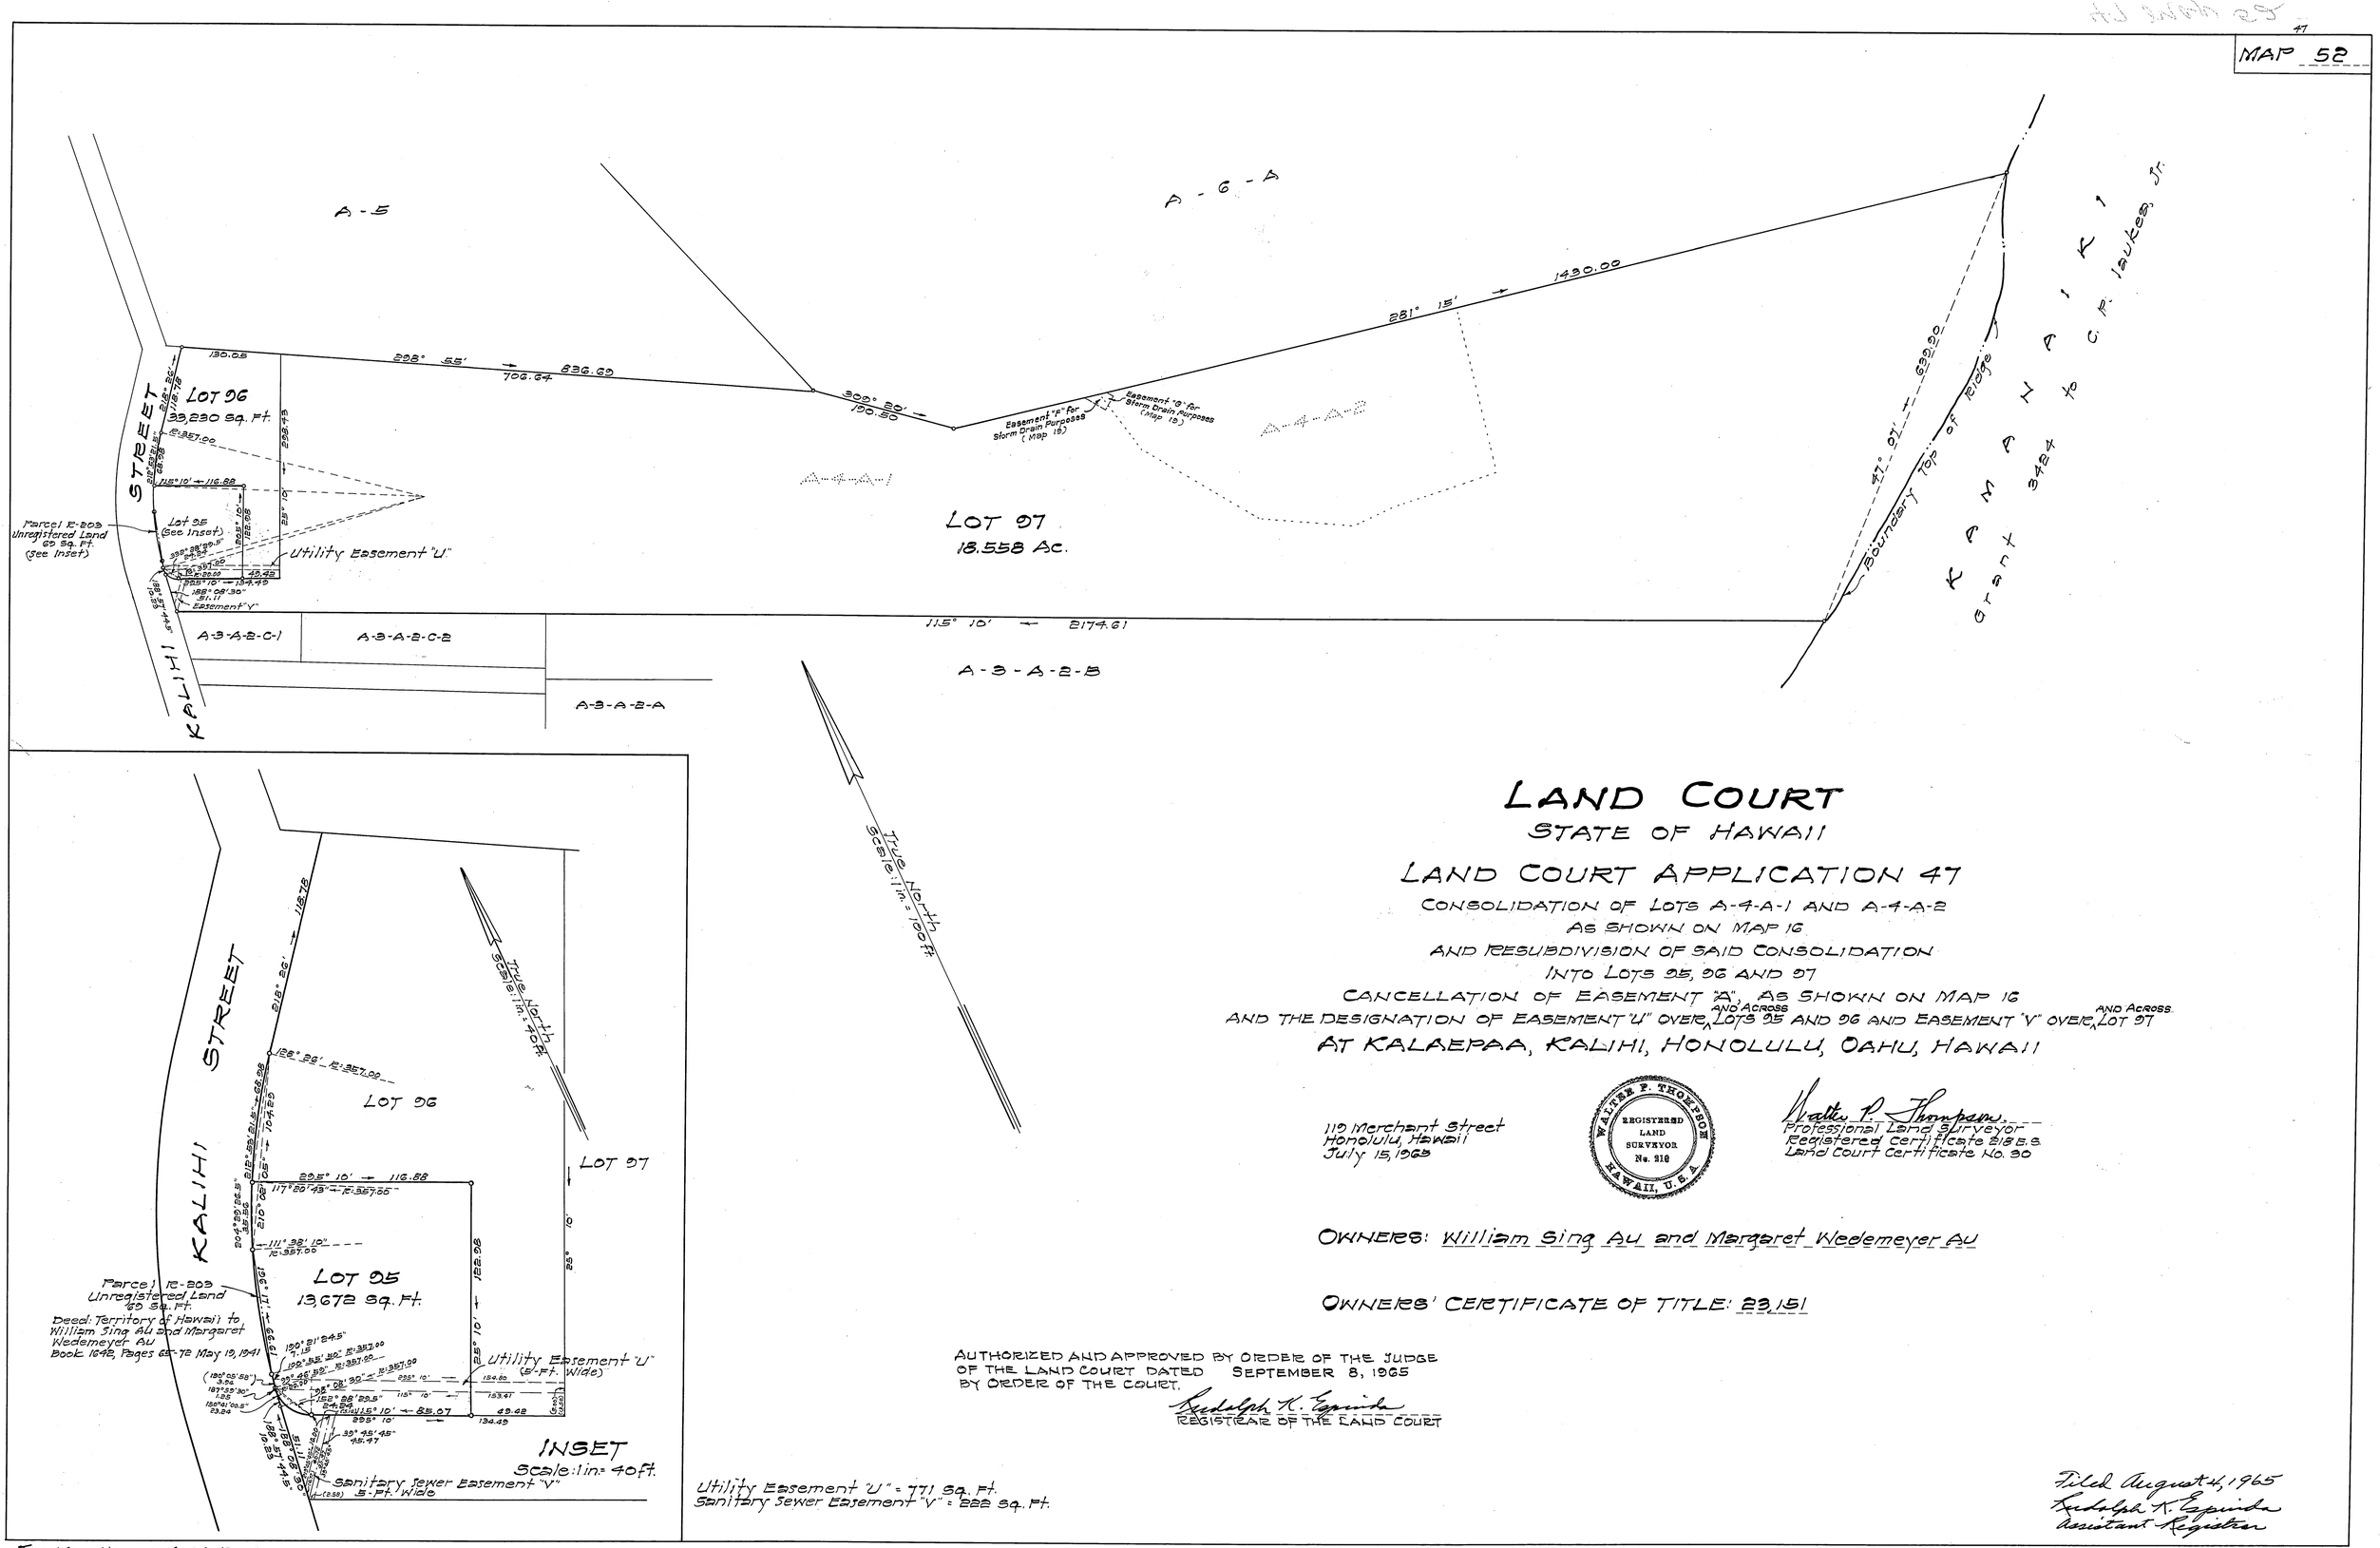

LAND COURT

STATE OF HAWAII

LAND COURT APPLICATION 47

CONSOLIDATION OF LOTS A-4-A-1 AND A-4-A-2
AS SHOWN ON MAP 16
AND RESUBDIVISION OF SAID CONSOLIDATION
INTO LOTS 95, 96 AND 97
CANCELLATION OF EASEMENT "A", AS SHOWN ON MAP 16
AND THE DESIGNATION OF EASEMENT "U" OVER AND ACROSS LOTS 95 AND 96 AND EASEMENT "V" OVER AND ACROSS LOT 97
AT KALAEPAA, KALIHI, HONOLULU, OAHU, HAWAII

119 Merchant Street
Honolulu, Hawaii
July 15, 1963

WALTER P. THOMPSON
REGISTERED LAND SURVEYOR
No. 210
HAWAII, U.S.A.

Walter P. Thompson
Professional Land Surveyor
Registered Certificate 218 S.S.
Land Court Certificate No. 30

OWNERS: William Sing Au and Margaret Wedemeyer Au

OWNERS' CERTIFICATE OF TITLE: 23,151

AUTHORIZED AND APPROVED BY ORDER OF THE JUDGE
OF THE LAND COURT DATED SEPTEMBER 8, 1965
BY ORDER OF THE COURT.

Rudolph K. Espinda
REGISTRAR OF THE LAND COURT

Utility Easement "U" = 771 Sq. Ft.
Sanitary Sewer Easement "V" = 222 Sq. Ft.

Filed August 4, 1965
Rudolph K. Espinda
Assistant Registrar

Tax Map Key: 1-4-14: Por. 4

21" x 32" = 4.734 Ft.