47

MAP 59

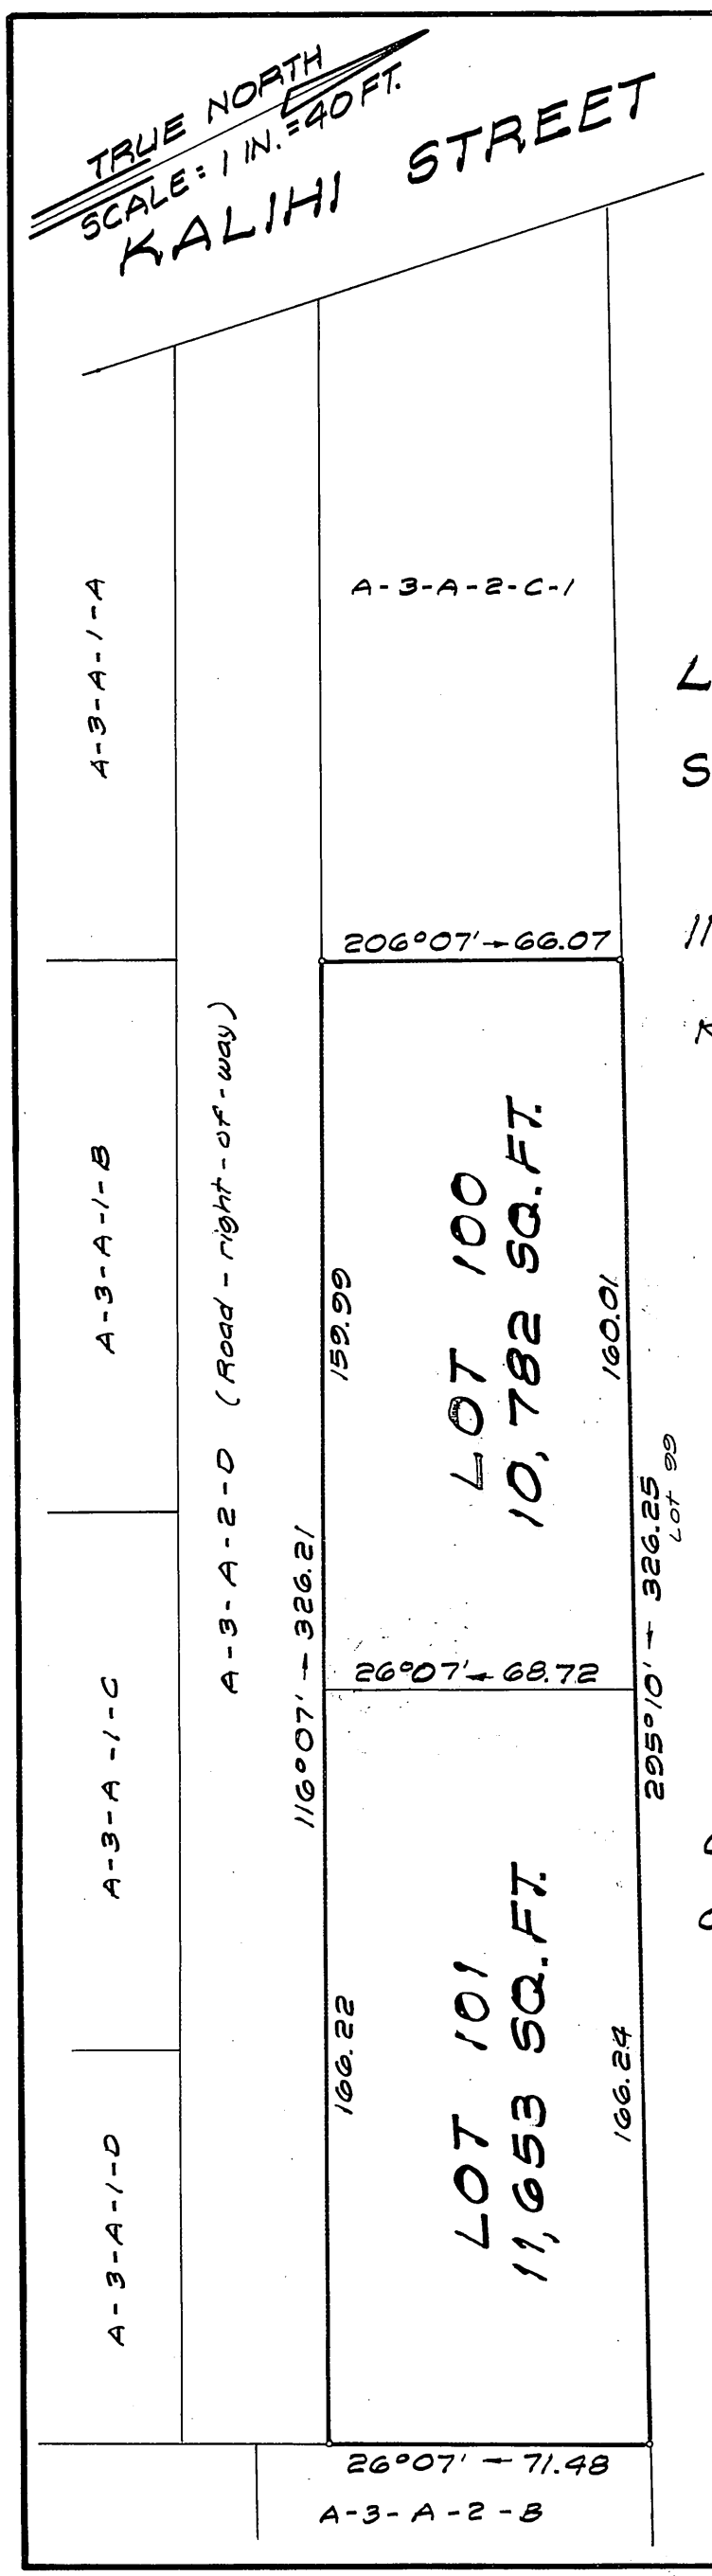

LAND COURT
STATE OF HAWAII
LAND COURT APPLICATION 47

SUBDIVISION OF LOT A-3-A-2-C-2
AS SHOWN ON MAP 21
INTO LOTS 100 AND 101

Kalaepaa, Kalihi, Honolulu, Oahu, Hawaii

Wesley M. Thomas
Registered Professional Land
Surveyor Certificate No. 1166
Land Court Surveyor No. 122

2810 Paa St., Ste. 7
Honolulu, Hawaii
Feb. 24, 1986

WESLEY M. THOMAS
REGISTERED PROFESSIONAL LAND SURVEYOR
No. 1166
HAWAII, U.S.A.

OWNERS: Yongshik Kim and Sa Eun Kim

OWNERS' CERTIFICATE OF TITLE: 274211

AUTHORIZED AND APPROVED BY ORDER OF THE JUDGE
OF THE LAND COURT DATED: APRIL 11, 1986
BY ORDER OF THE COURT

REGISTRAR OF THE LAND COURT

Filed Apr 7, 1986 Registrar

TMK: 1-4-14: 22, 1ST DIV.

10 in. x 15 in. = 1.0 Sq. Ft.