MAP 61

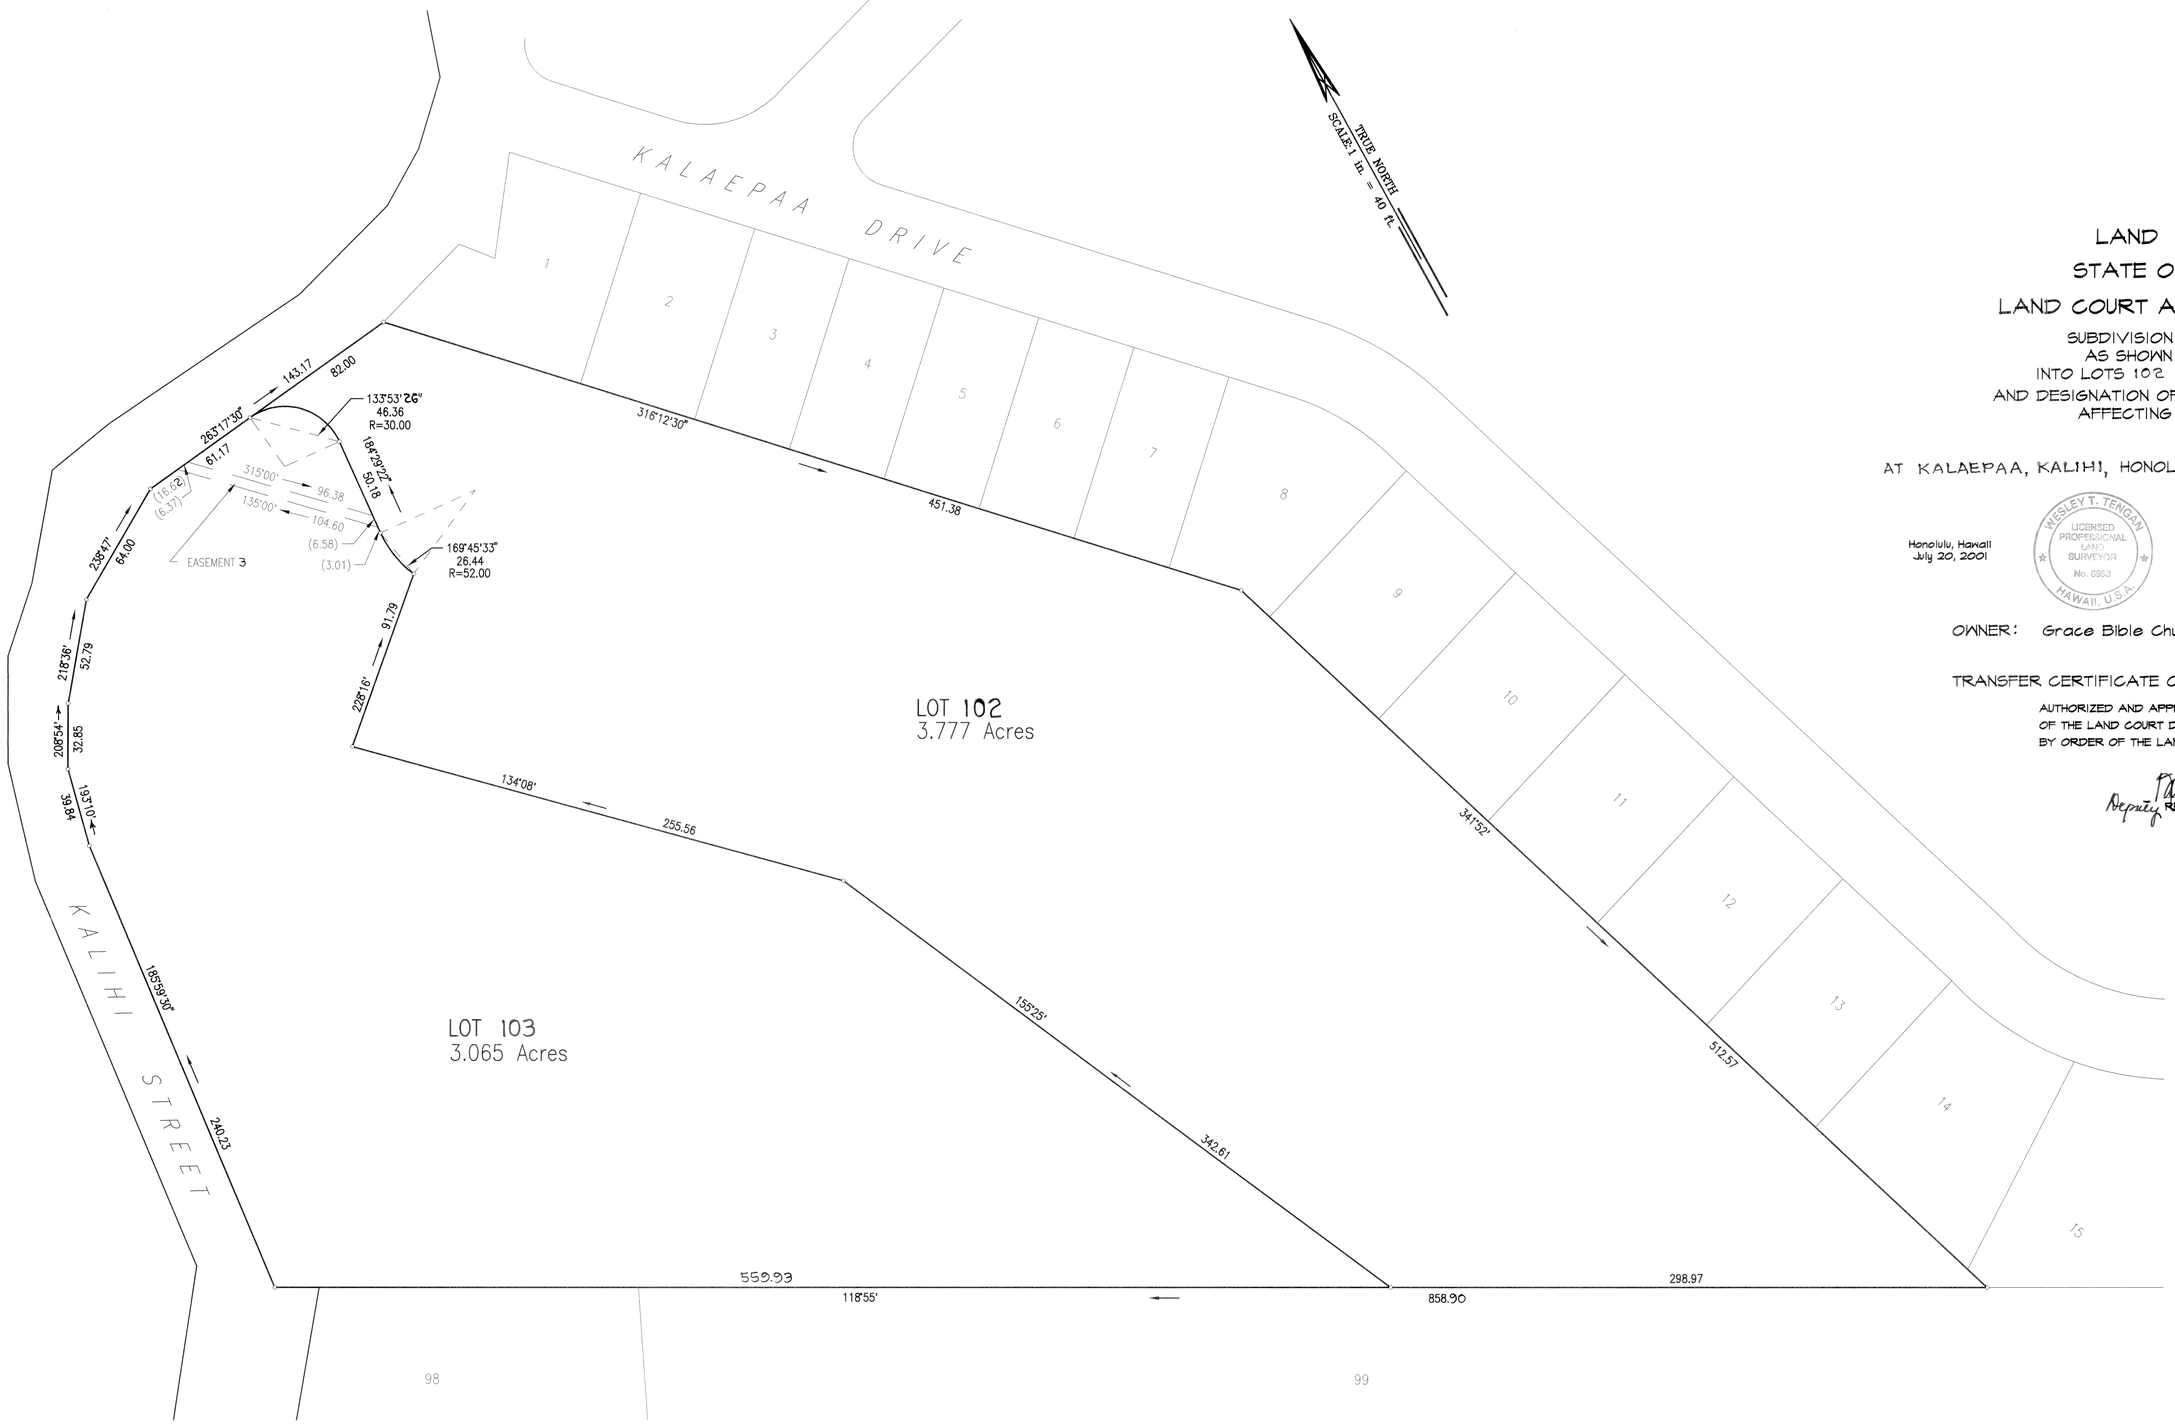

LAND COURT

STATE OF HAWAII

LAND COURT APPLICATION 47

SUBDIVISION OF LOT A-5
AS SHOWN ON MAP 3
INTO LOTS 102 AND 103
AND DESIGNATION OF EASEMENT 3
AFFECTING LOT 103

AT KALAEPAA, KALIHI, HONOLULU, OAHU, HAWAII

Honolulu, Hawaii
July 20, 2001

WESLEY T. TENGAN
LICENSED PROFESSIONAL LAND SURVEYOR
No. 6958
HAWAII, U.S.A.

By: _____
Licensed Professional Land Surveyor
Certificate Number 6958
Land Court Certificate Number 242

OWNER: Grace Bible Church, et al.

TRANSFER CERTIFICATE OF TITLE: 441,012, et al.

AUTHORIZED AND APPROVED BY ORDER OF THE JUDGE
OF THE LAND COURT DATED DECEMBER 7, 2001
BY ORDER OF THE LAND COURT.

Kathleen Hanawahine
Deputy REGISTRAR OF THE LAND COURT

NOTE:
Area of Easement 3 = 503 Sq. Ft.

Filed November 21, 2001 Kathleen Hanawahine, Deputy Registrar

T.M.K. : (1) 1-4-14:07

32" X 21" = 4.67 SQ. FT.