MAP 4

LAND COURT

TERRITORY OF HAWAII

SUBDIVISION OF LOTS 1-B AND 2-B OF LAND COURT APPLICATION 50 AS SHOWN ON MAP 3 FILED IN THE OFFICE OF THE ASSISTANT REGISTRAR OF THE LAND COURT

LOT 1-B INTO LOTS 1-B-1, 1-B-2, 1-B-3, 1-B-4 AND 1-B-5

LOT 2-B INTO LOTS 2-B-1, 2-B-2, 2-B-3 AND 2-B-4

PUUNUI TRACT

KAUKAHOKU, NUUANU VALLEY

HONOLULU, OAHU, T. H.

SCALE: 1 IN. = 50 FEET

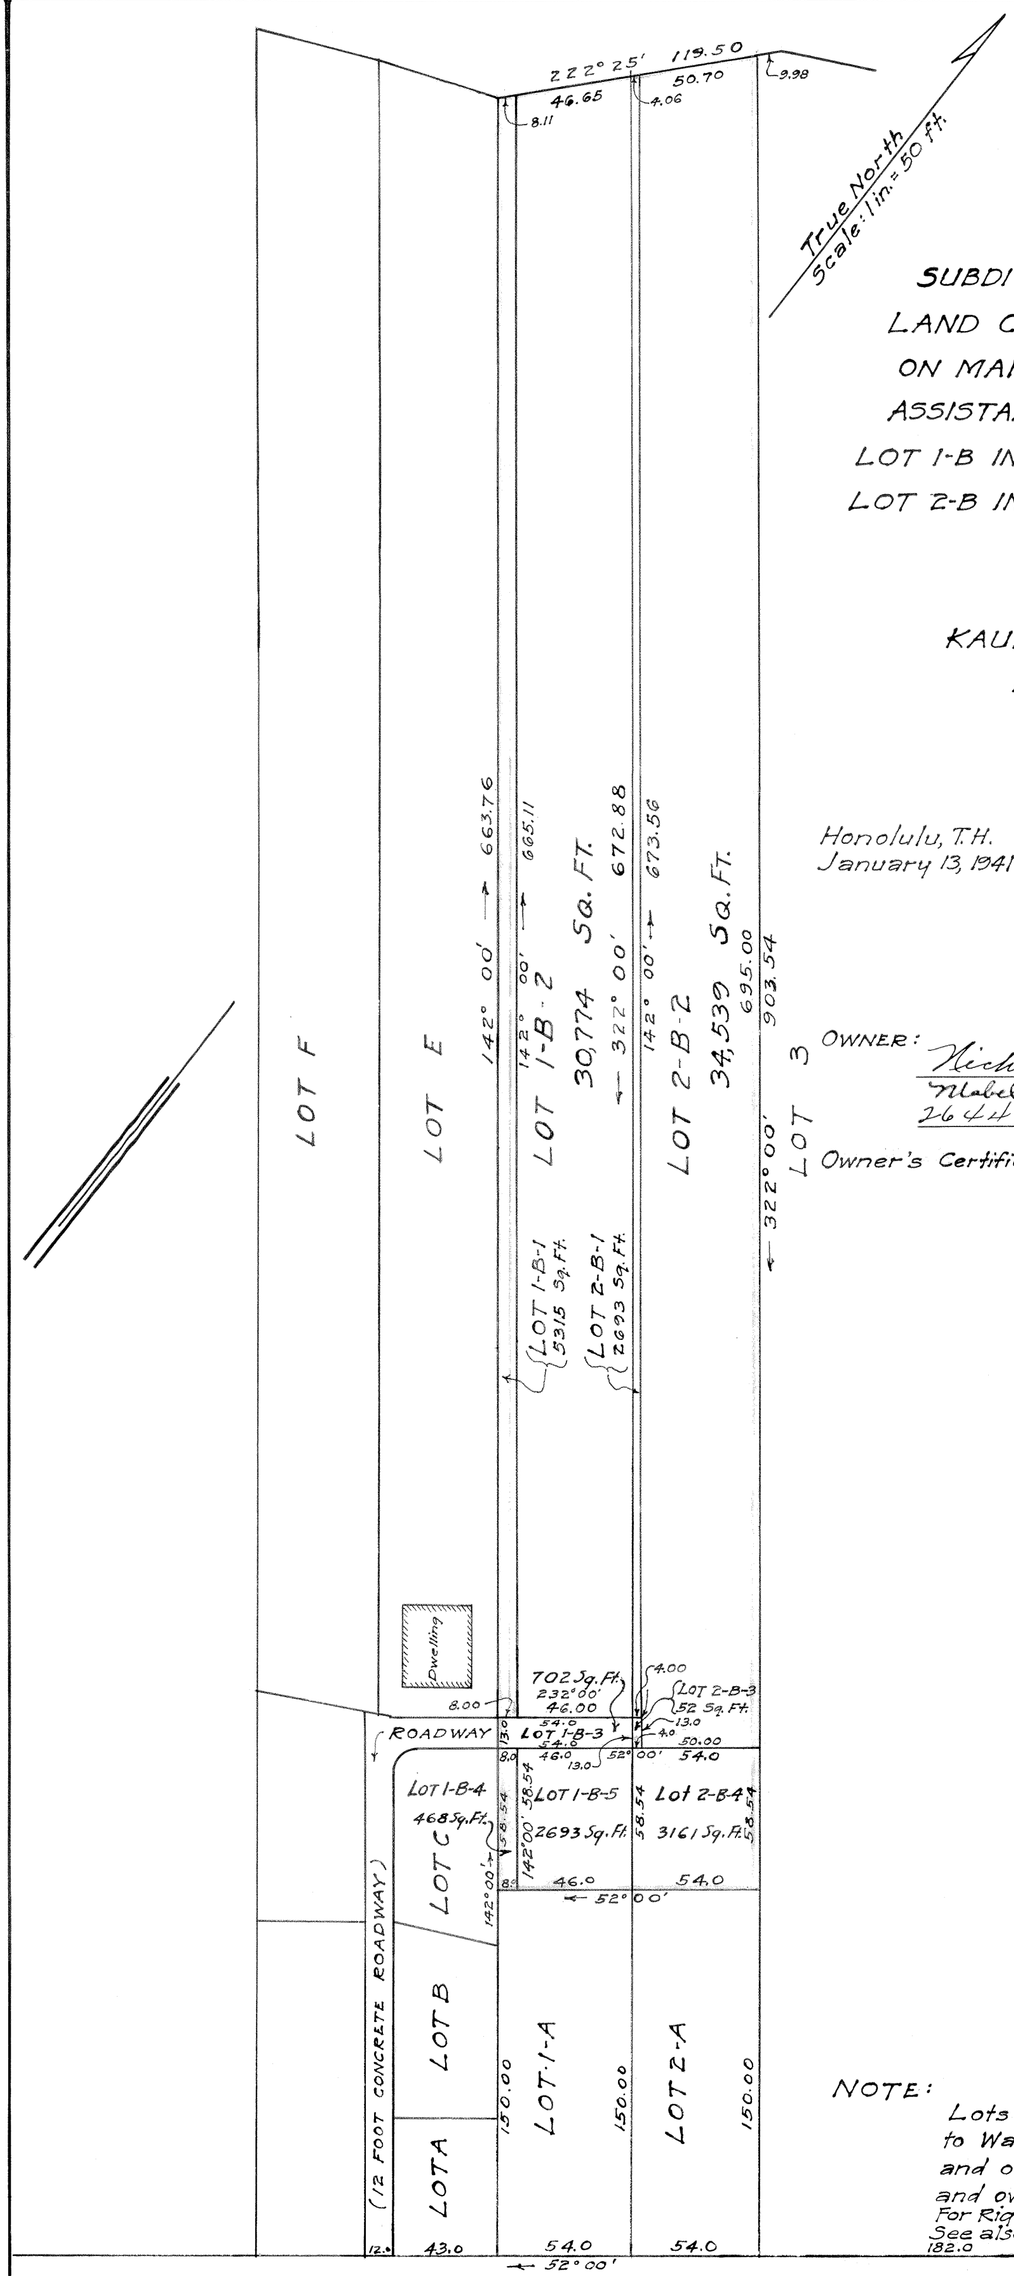

Honolulu, T.H.
January 13, 1941

HARRY H. ALLEN
REGISTERED LAND SURVEYOR
No. 46
HAWAII, U.S.A.

Surveyor and Maker of Plan
Registered Certificate 46-ES
3334 Paalea Street

OWNER: Nicholas Rodrigues Pao.
Mabel Gomes Pao
2644 E Waolani ave.

Owner's Certificate of Title: 14,507

APPROVED:
Engineer and Director
City Planning Commission

I hereby certify that the map hereon being a subdivision of Land Court Application 50, as herein entitled, has been examined and checked as to form and mathematical correctness and that it has been approved by Order of the Judge of the Land Court dated March 5, 1941.

Honolulu, T.H.
March 5, 1941.

L. M. Whitehouse
Surveyor, Territory of Hawaii.

By: Robert D. King
Principal Cadastral Engineer

NOTE:
Lots 1-B-1, 1-B-2, 1-B-4, 1-B-5, 2-B-1, 2-B-2, 2-B-4 will have access to Waolani Avenue over lots 2-B-3, and 1-B-3, (roadway) and over 12 ft. concrete Roadway (unregistered land) and over lots 2-B-3 and 1-B-3 for Public Utilities.
For Rights of Way, if any, see Certificate of Title.
See also Petition for Subdivision.

Filed Feb. 24, 1941
Abraham J. Akana
Assistant Registrar

Tax Map Key 1-8-25-30

15" X 21" = 2.2 Sq. Ft.