MAP 6

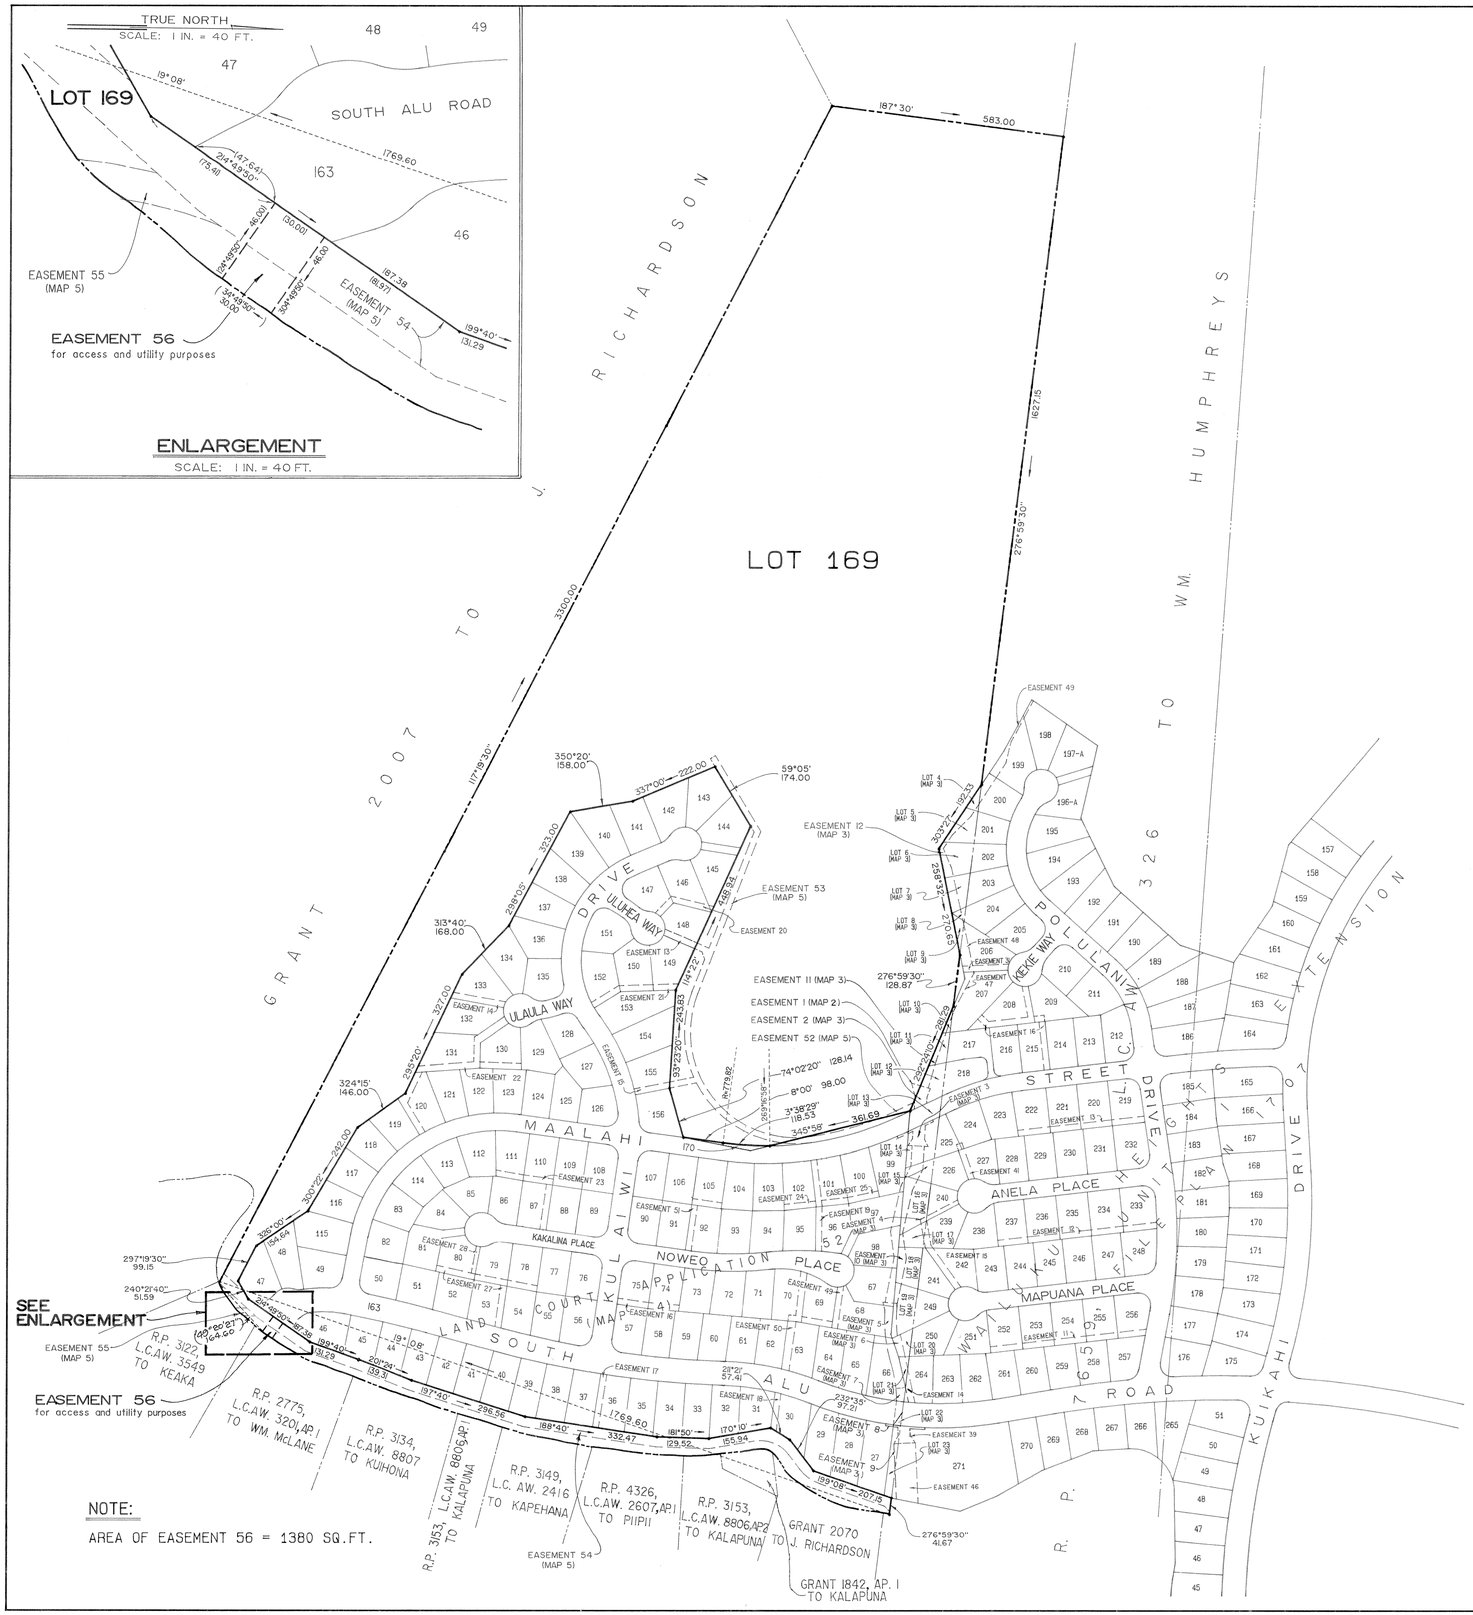

LAND COURT

STATE OF HAWAII

LAND COURT APPLICATION 52

DESIGNATION OF EASEMENT 56, AFFECTING LOT 169, AS SHOWN ON MAP 5.

AT WAIKAPU, WAILUKU, MAUI, HAWAII

WARREN S. UNEMORI REGISTERED PROFESSIONAL ENGINEER & LAND SURVEYOR No. 1569 HAWAII, U.S.A.

WARREN S. UNEMORI - ENGINEERING, INC.

2145 WELLS STREET - SUITE 403
WAILUKU, MAUI, HAWAII - 96793

MARCH 6, 1990

BY: Warren S. Unemori
REGISTERED PROFESSIONAL SURVEYOR
CERTIFICATE NUMBER 1569
LAND COURT CERTIFICATE NUMBER 164

OWNER: WAILUKU AGRIBUSINESS CO., INC.

TRANSFER CERTIFICATE OF TITLE: 1853

AUTHORIZED AND APPROVED BY ORDER OF THE JUDGE OF THE LAND COURT, DATED APRIL 14, 1992, BY ORDER OF THE COURT.

Barbara E. Wright
REGISTRAR OF THE LAND COURT

Filed April 6, 1992
Kathleen Wirtbarth, Clerk

TAX MAP KEY: 3-5-02:05

21"X32" = 4.7 Sq.Ft.