map 5

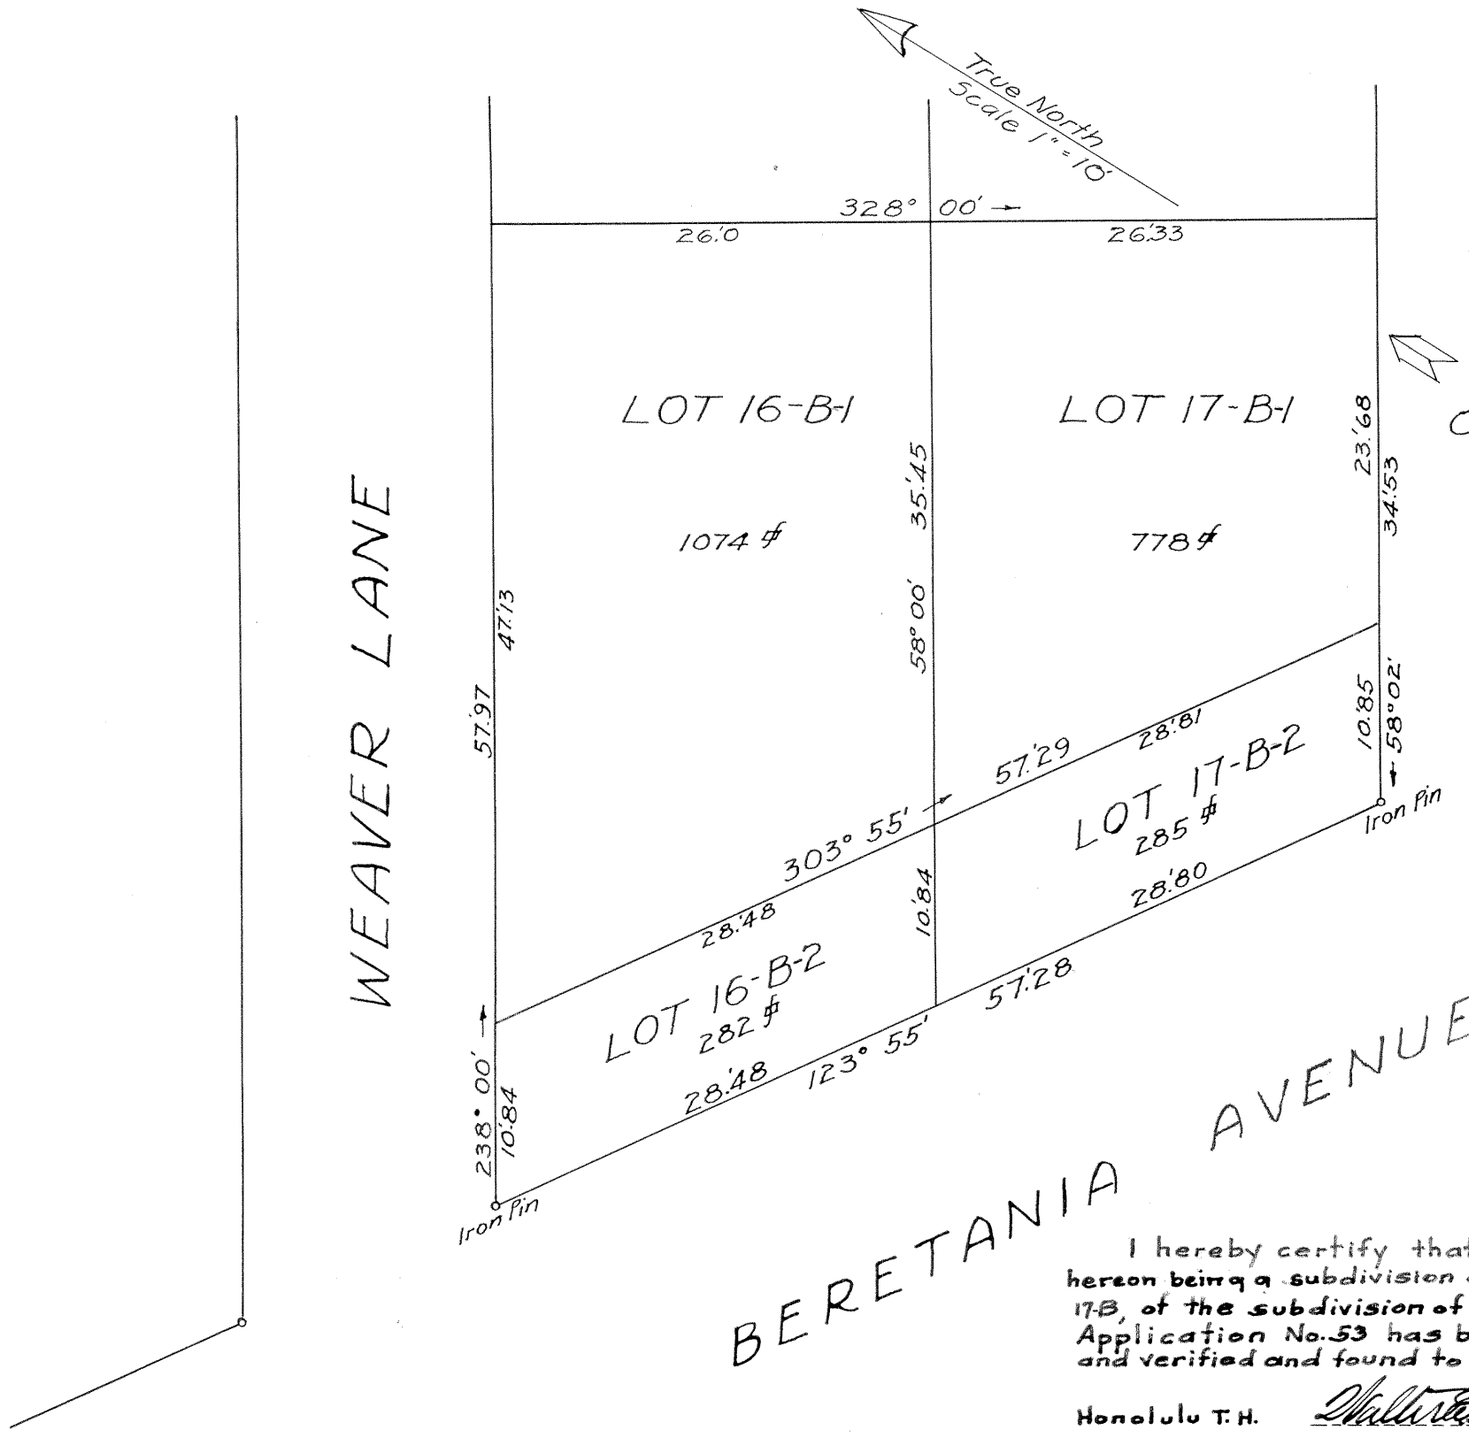

LAND COURT (orig.)

TERRITORY OF HAWAII (orig.)

SUBDIVISION OF LOTS 16-B AND 17-B

OF THE SUBDIVISION OF LOTS 16 AND 17

OF LAND COURT ~~PETITION~~ APPLICATION (orig.) NO. 53

SCALE 1 IN. = 10 FT.

OFFICE OF THE CITY & COUNTY ENGINEER

HONOLULU, HAWAII - JAN 24 1922.

APPROVED Frederick Ohrt

CITY & COUNTY ENGINEER.

her
Wong Lee + See
mark

APPLICANT.

Witness to signature
A. M. Cristy

APPROVED: May 9th 1922

J. T. De Bolt

Judge of the Land Court

I hereby certify that the map hereon being a subdivision of Lots 16-B and 17-B, of the subdivision of Land Court Application No. 53 has been examined and verified and found to be correct.

Honolulu T. H. Walter E. Wall
May 9, 1922. Surveyor, Territory of Hawaii.

Land Court
Filed May 5. 1922
A. Strogan
Registrar

53