Map 6

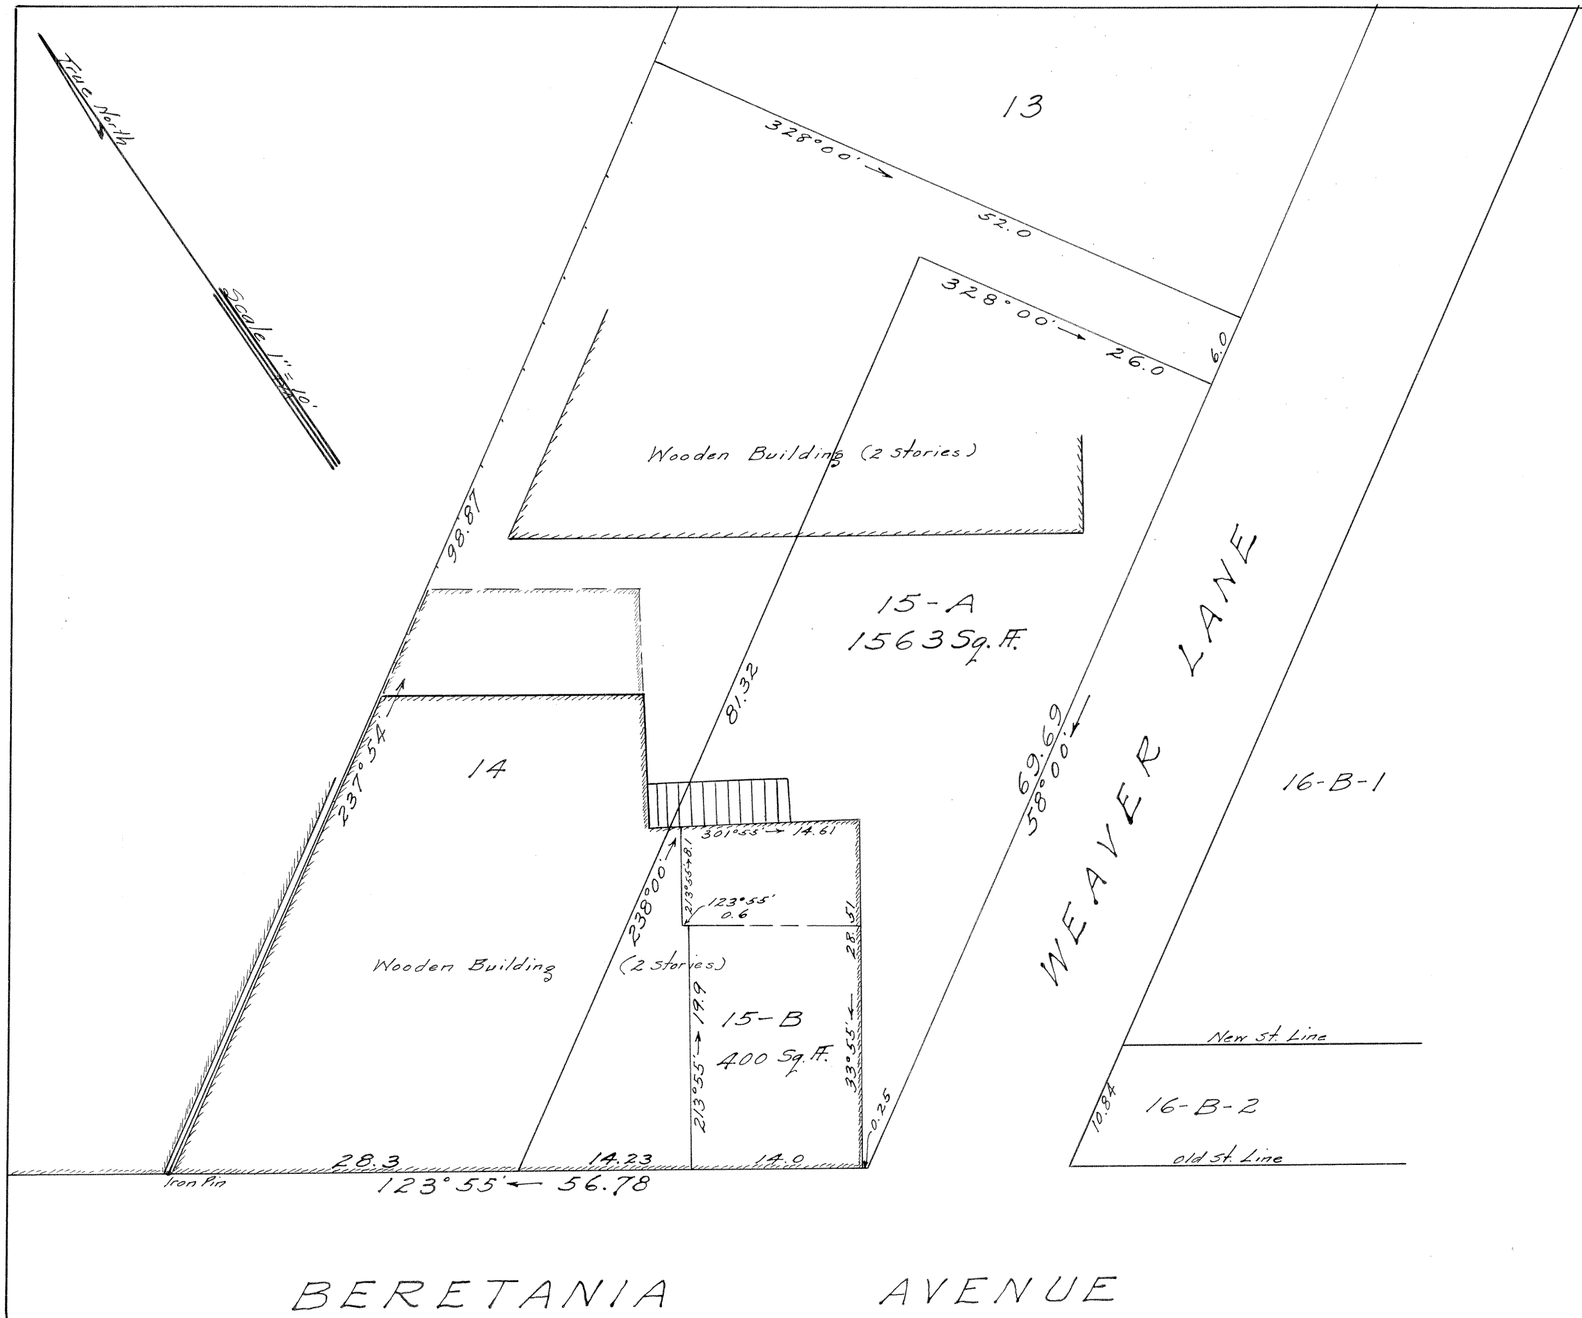

LAND COURT
TERRITORY OF HAWAII
SUBDIVISION OF LOT 15
OF LAND COURT APPLICATION NO. 53
BERETANIA AVE. & WEAVER LANE
HONOLULU, OAHU. T. H.
Scale 1" = 10'

WRIGHT HARVEY & WRIGHT

Honolulu T.H.
Oct. 4 1922

By Geo. F. Wright.
Surveyor & maker of plan
855 Kaahumanu St.

Young Kee
By Anthony G. Delo
Attorney for Applicant.

I hereby certify that the map hereon being a subdivision of Lot 15 of Land Court Application No. 53, has been examined and verified and found to be correct.

Honolulu, T. H.
Oct. 18, 1922.

Walter E. Wall
Surveyor, Territory of Hawaii.

Filed
October 6, 1922
J. W. Lesher
Registrar

APPROVED: Oct. 18th 1922

Ray J. O'Brien
Judge of the Land Court.

(13)