- Areas -

Section VI.

Lot Nos.	Areas in Sq. Ft.
1-4	54.4
5	52.2
6	49.8
7	43.8
8	37.8
9	31.8
10	41.3
11-23	36
24	54.5
25-37	36
38	49.7
39-76	36
77	68.4
78	61.2
79	54.2
80	47.2
81	40
82	32.9
83	49.3
84-88	36
89A	34
90A	28.6
91A	22.6
92A	16.6
93A	10
94A	8
95A	9.6
96A	11.2
97A	12.8
98A	14.4
99A	16
100A	17.6
101A	19.2
102A	20.7
103A	22.2
104A	23.7
105A	25.2
106A	26.8
107A	28.3
108A	29.8
109A	31.4
110A	43.1
111A	29.8
112A	23.8
113A	21
114A	9.8
115A	3.6

Section VII.

Lot Nos.	Areas in Sq. Ft.
1	30
2	42
3	54
4	66
5-6	187.5
7-10	150
11A	149.7
12-13	187.5
14-17	150
18A	113.3
19-20	187.5
21-23	150
24A	149.8
25A	25.4
26-27	187.5
28-30	150
31A	115.6
33-34	187.5
35-36	150
37A	148.7
38A	18.8
40-41	187.5
42-43	150
44A	107.5

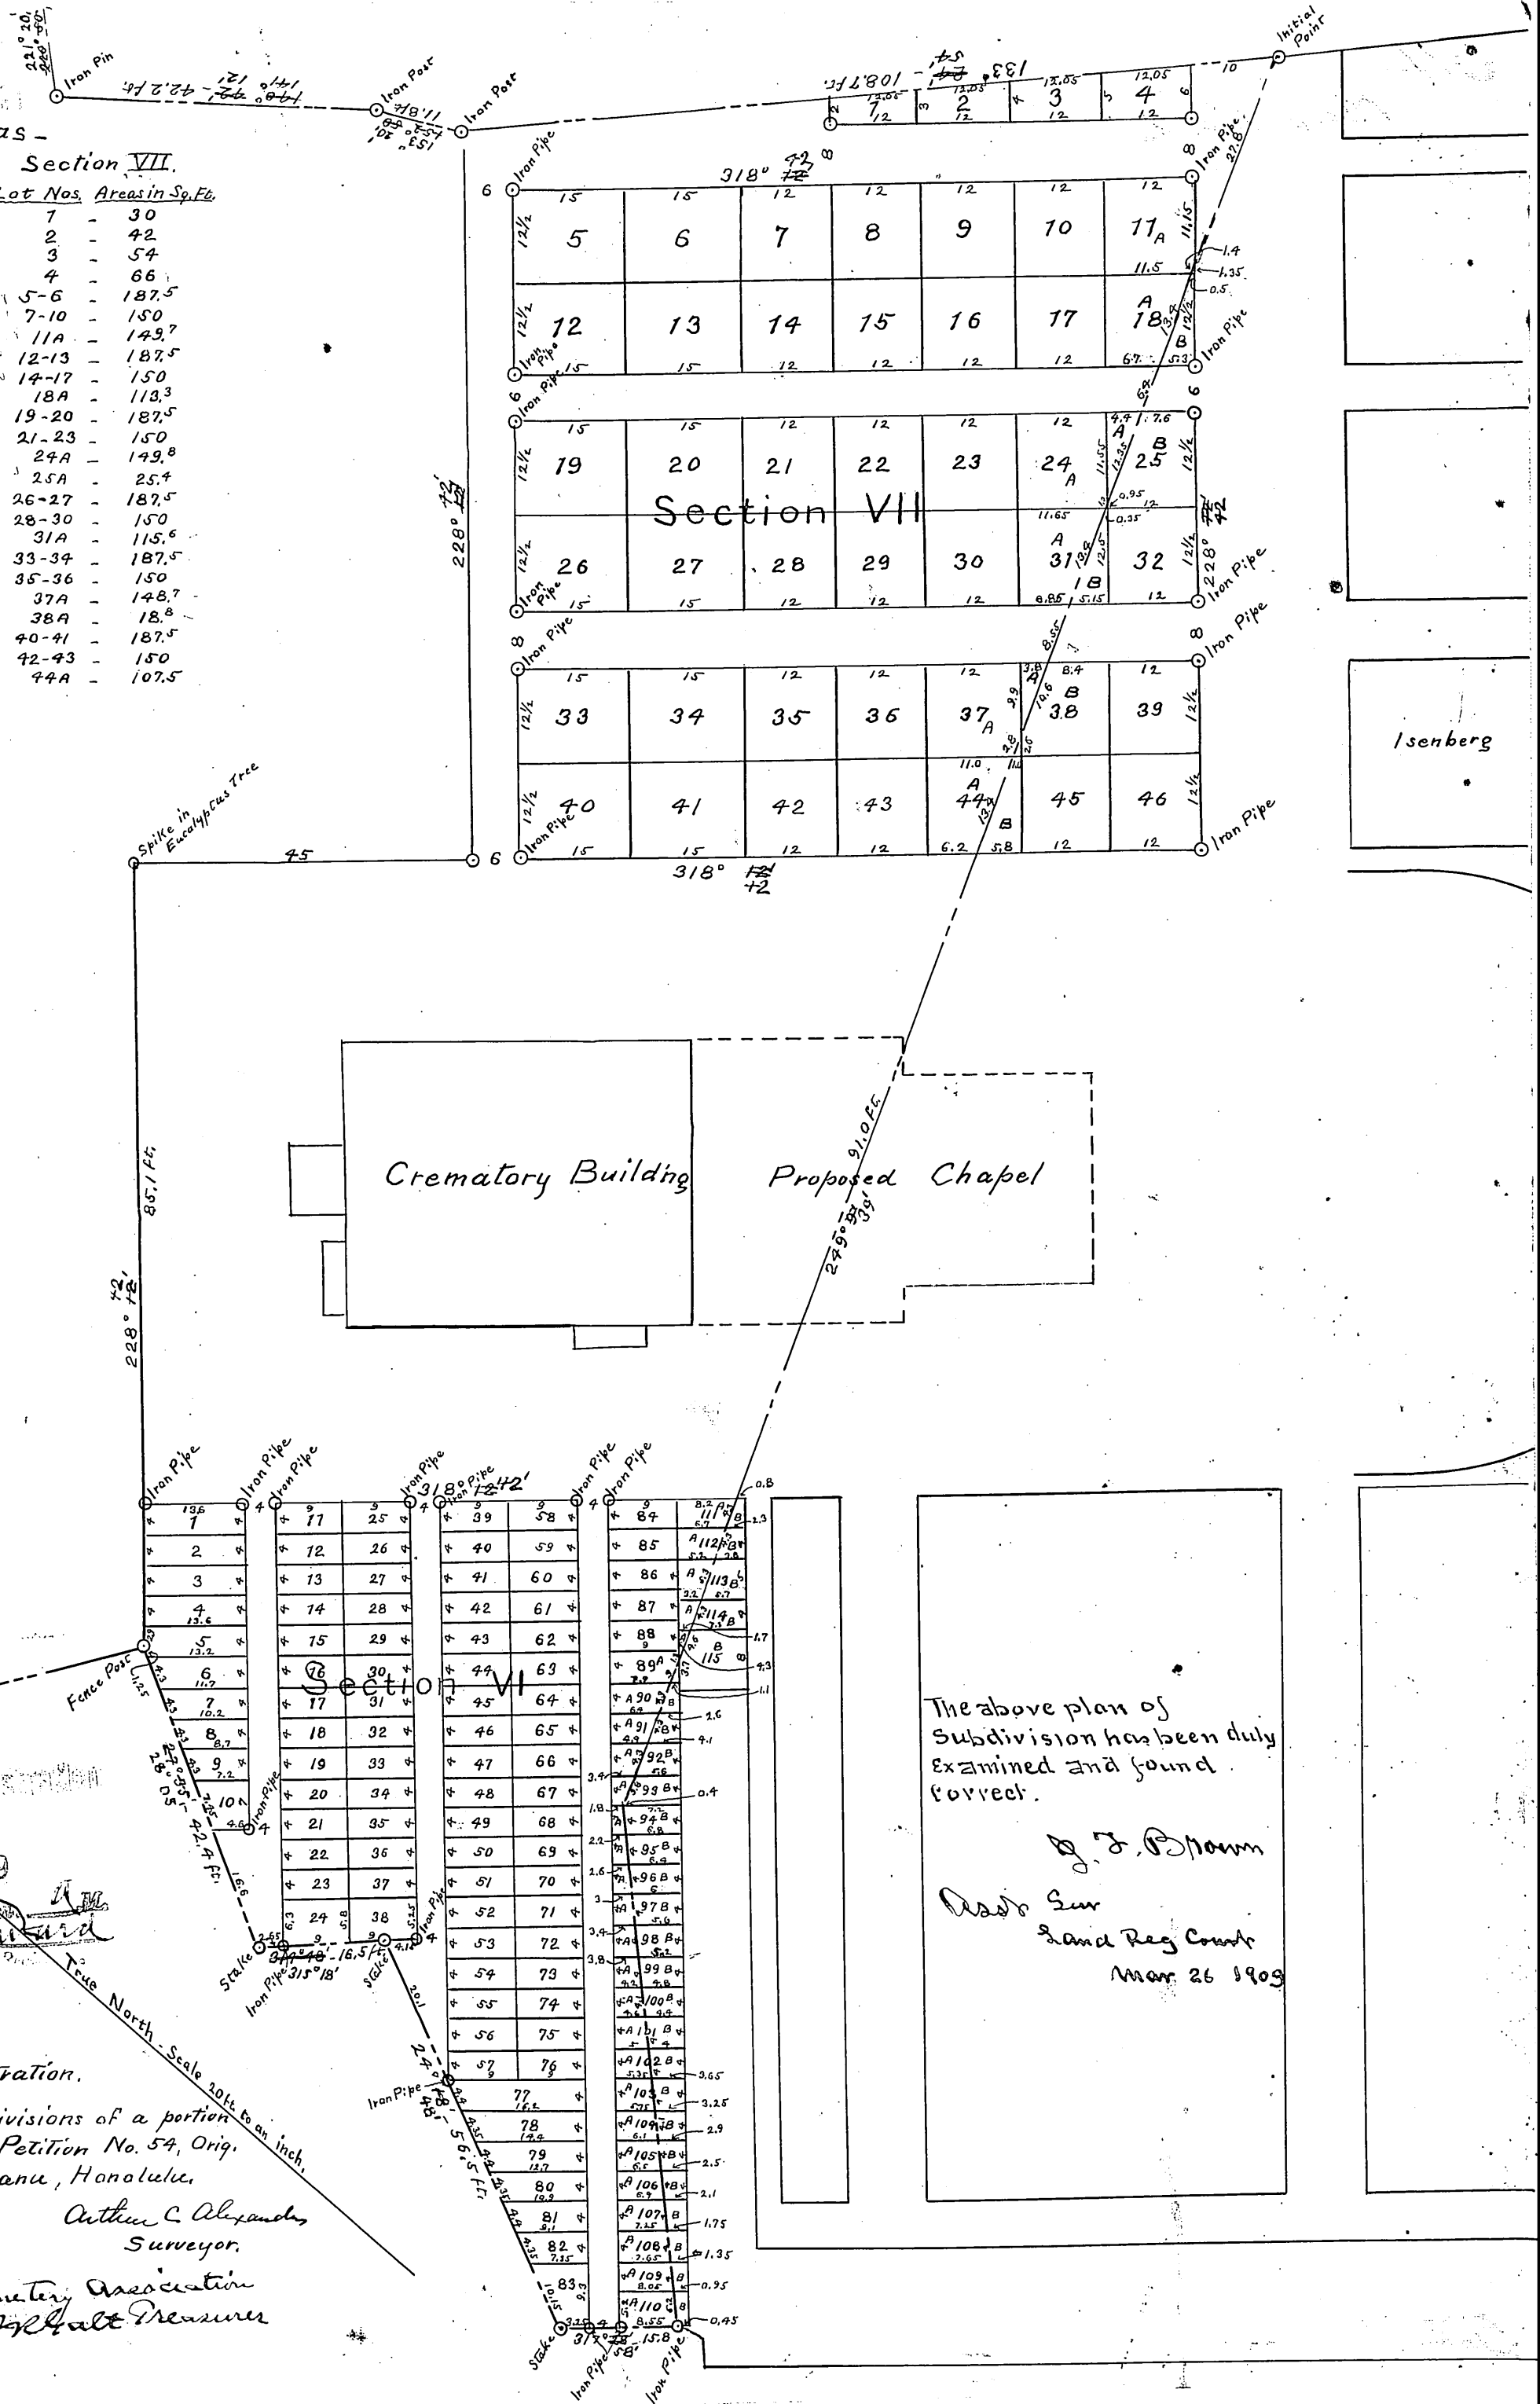

No. 54

Court of Land Registration
FILED
FEB 10 1909
10 o'clock 10 min. A.M.
Whitney
Deputy

The above plan of Subdivision has been duly Examined and found correct.

G. F. Brown
Asst Surv
Land Reg Court
Mar 26 1909

Territory of Hawaii,
Court of Land Registration.

Map showing subdivisions of a portion of land described in Petition No. 54, Orig. Certificate No. 73, Nuuanu, Honolulu.

Honolulu, June 17, 1907.

Arthur C. Alexander
Surveyor.

Nuuanu Cemetery Association
J. R. Galt Treasurer