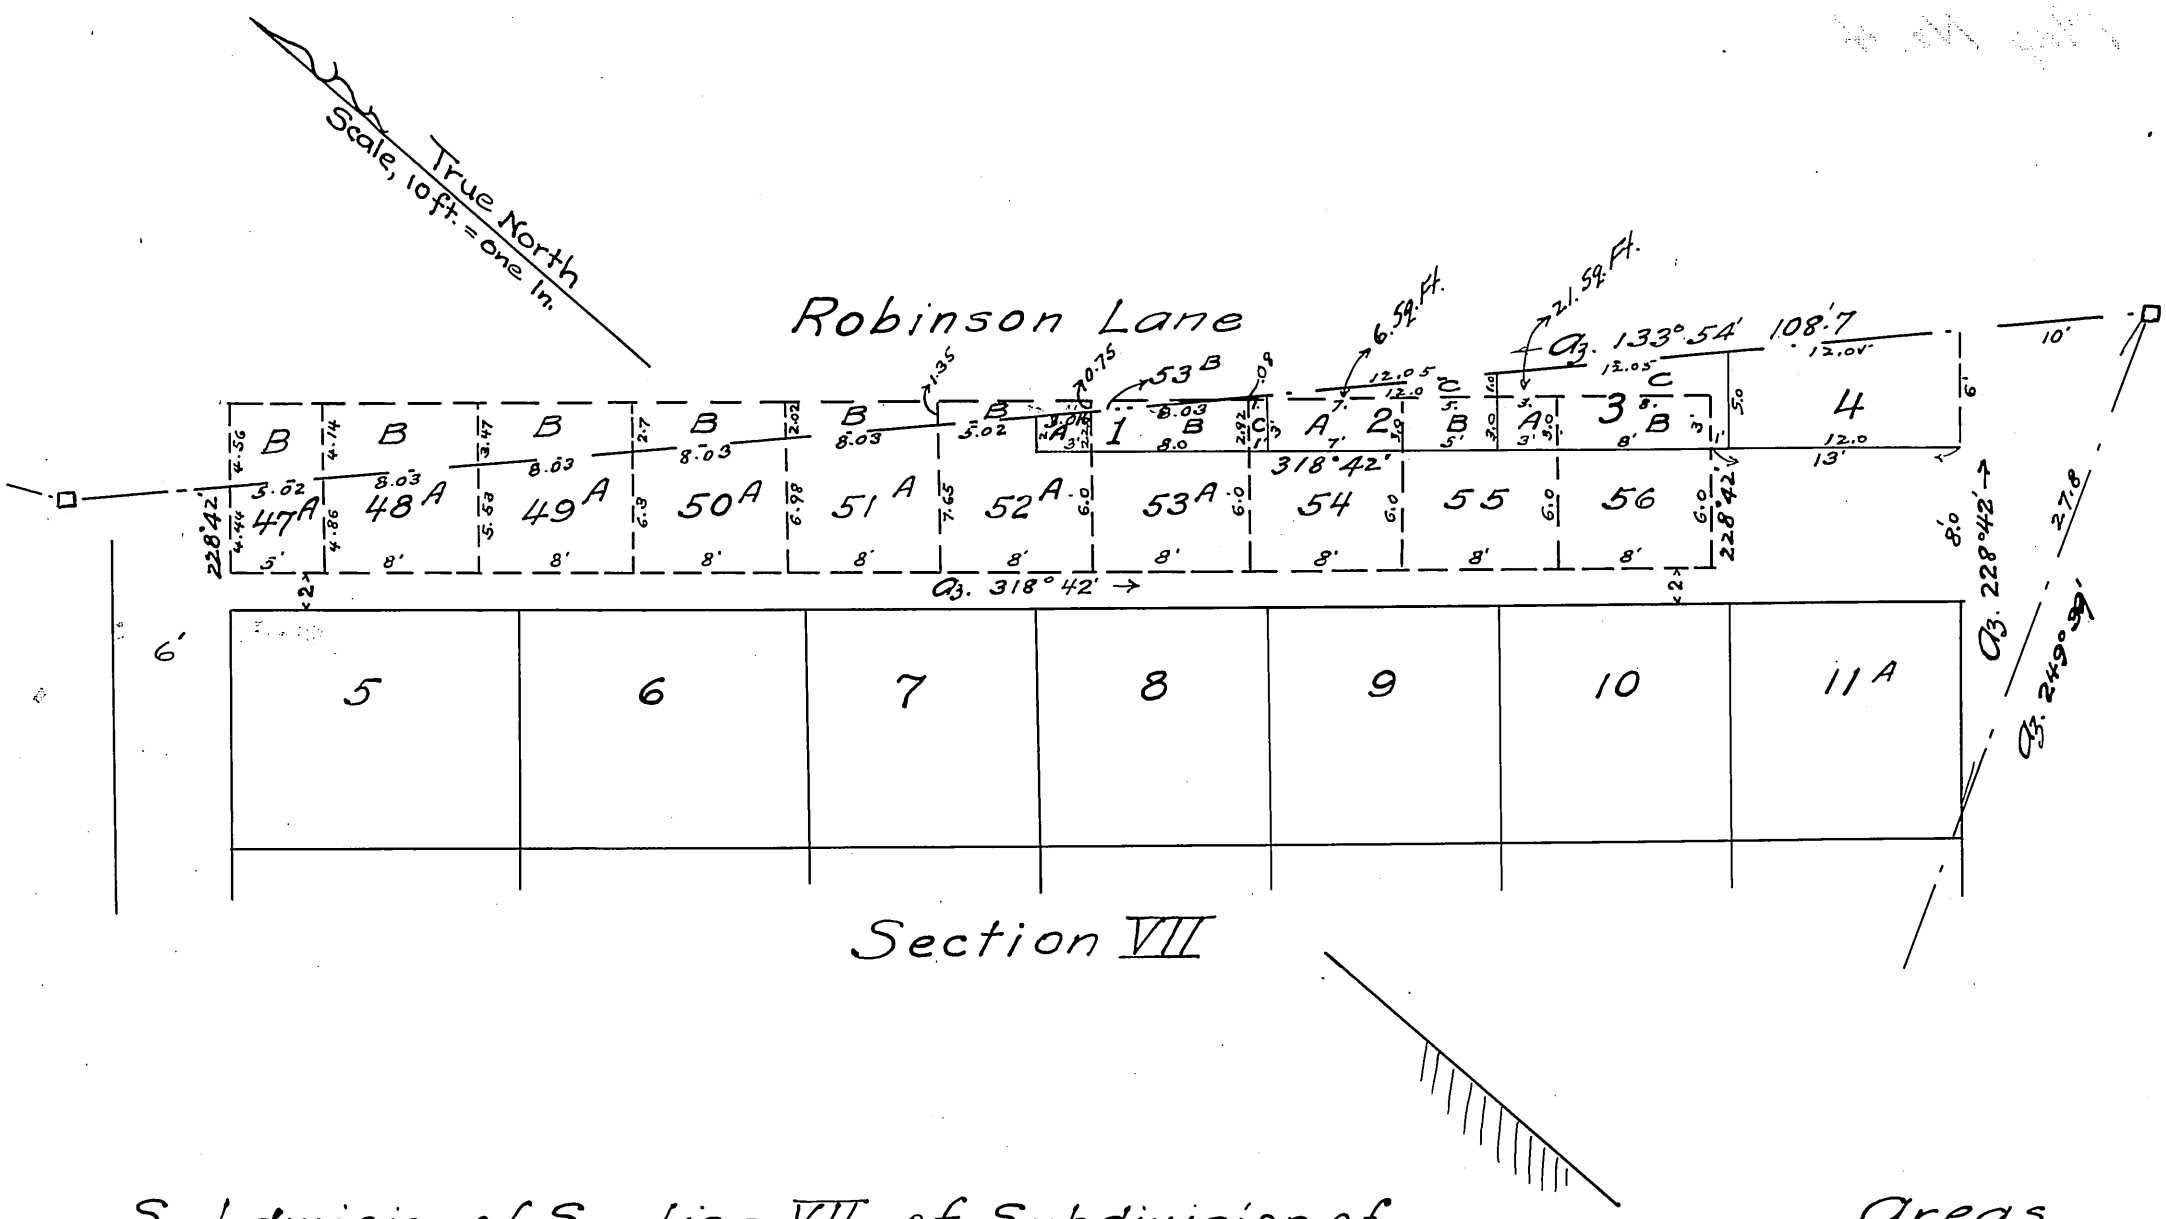

Subdivision of Section VII, of Subdivision of Land Court Petition No. 54

Trustees of Oahu Cemetery Association, (Owners)

Nuuanu Cemetery, Honolulu, Oahu.

Honolulu May 28, 1918. Baldwin & Alexander, Surveyors.
by E. D. Baldwin
405 Bank of Hawaii Bldg.

Areas

Lot Nos.	Areas in Sq. ft.
1A	6.4
1B	21.0
1C	3.0
2A	21.0
2B	15.0
3A	9.0
3B	24.0
47A	23.3
48A	41.6
49A	47.3
50A	53.1
51A	58.5
52A	57.2
53A	48.0
54	48.0
55	48.0
56	48.0

APPROVED June 19, 1918,

W. L. Edings
Judge of the Land Court, T. H.

I hereby certify that the map hereon being a subdivison of Section VII of subdivision of Land Court Petition No. 54, has been examined and verified and found to be correct

Honolulu. T. H. Walter E. Wall,
June 14, 1918. Surveyor, Territory of Hawaii.

Filed June 4. 1918
A. V. Hogan
Registrar, Land Court

I hereby certify this to be a true and correct copy of map filed in the Land Court with subdivision of Section VII of subdivision of Petition No. 54

Honolulu, T.H. Walter E. Wall,
June 14, 1918. Surveyor, Territory of Hawaii.