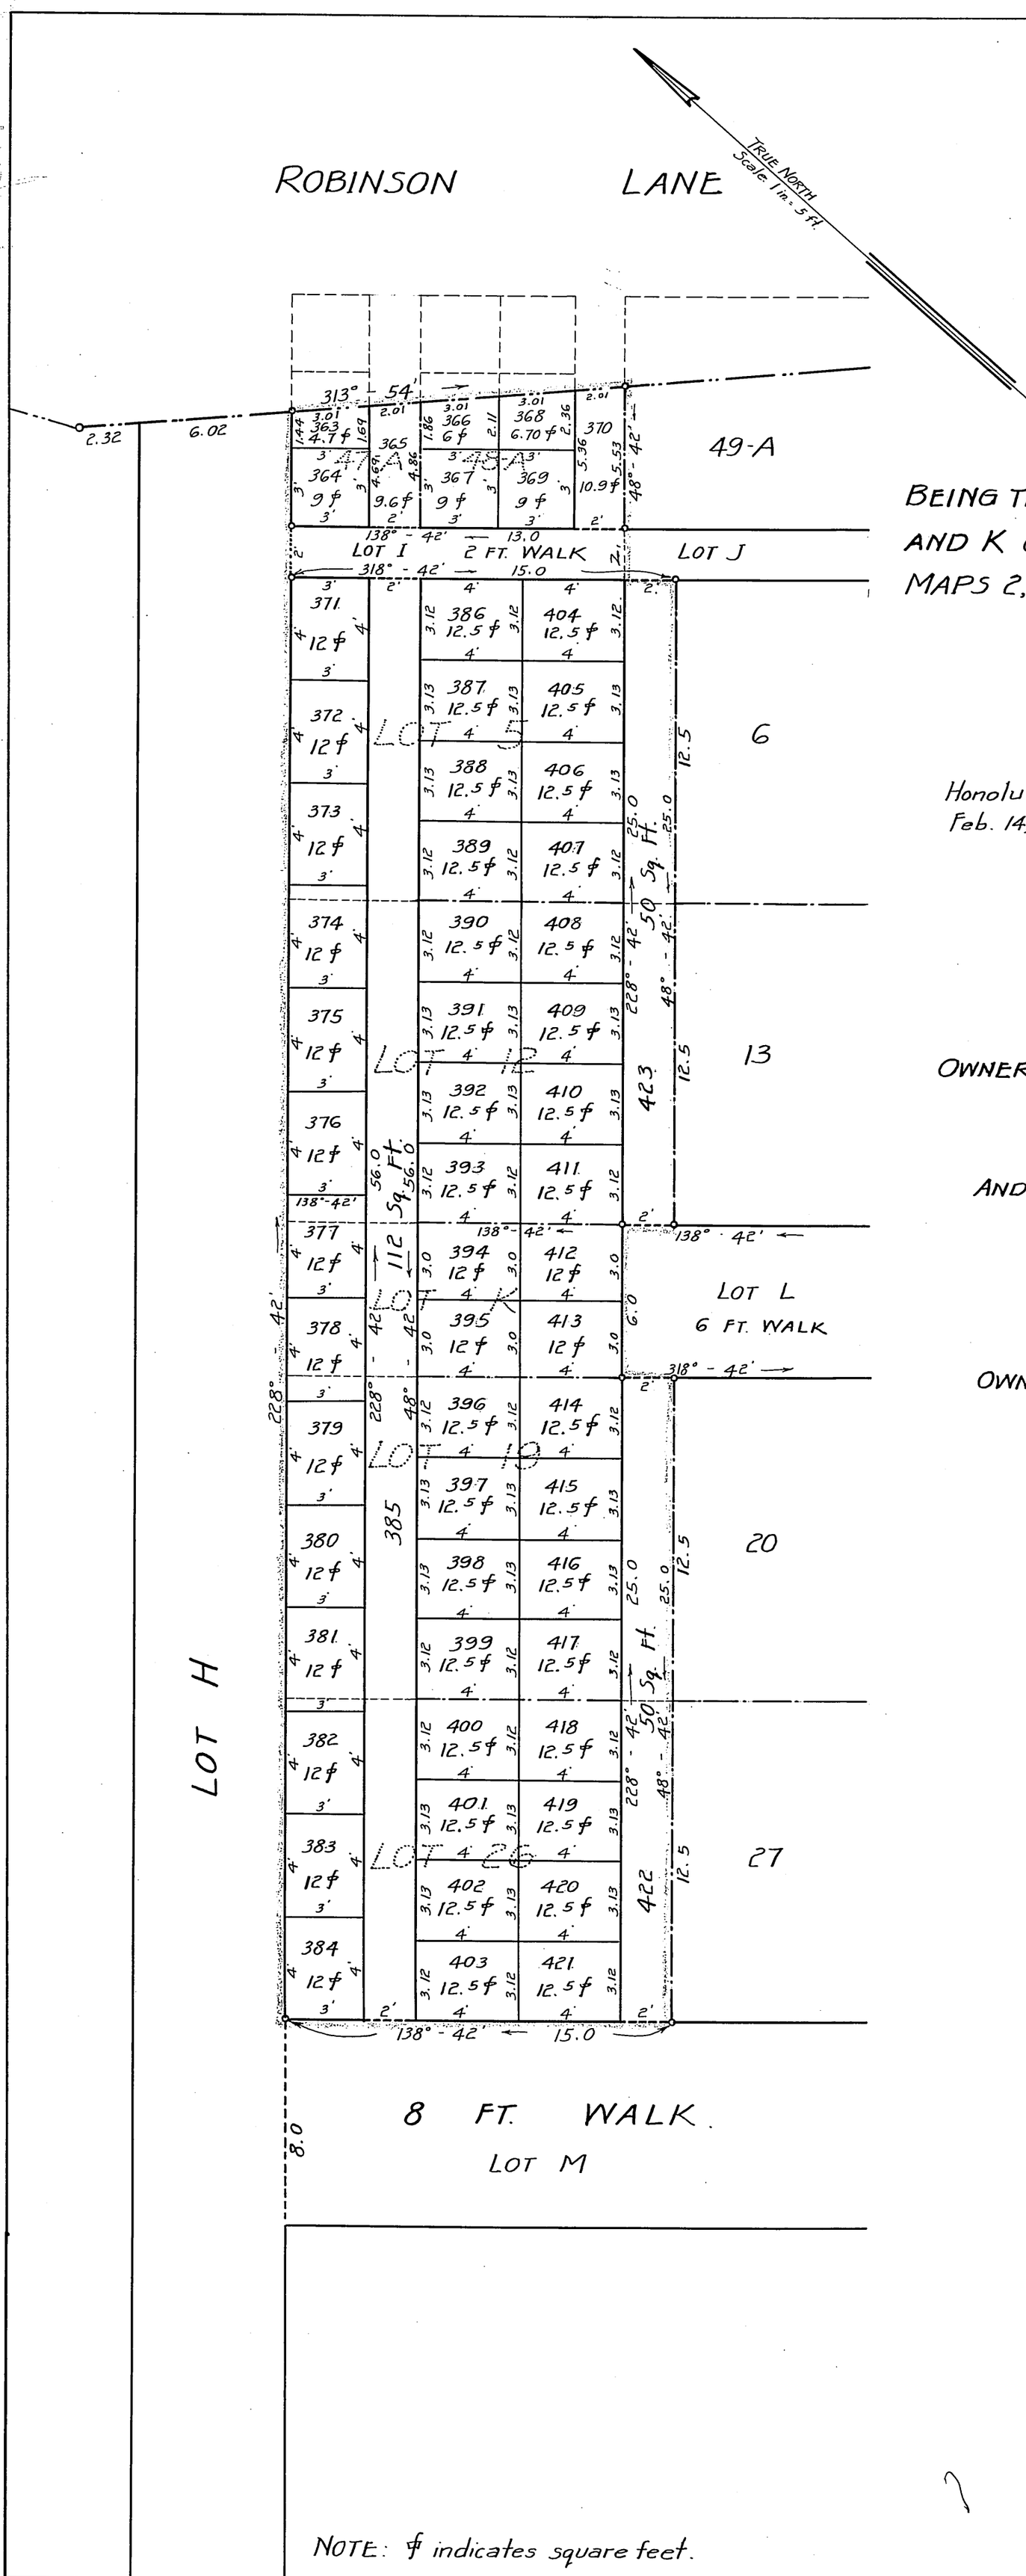

LAND COURT

TERRITORY OF HAWAII

LOTS 363 TO 423 (INCLUSIVE)

BEING THE RE-SUBDIVISION OF LOTS 5, 12, 19, 26, 47-A, 48-A AND K OF LAND COURT APPLICATION 54, AS SHOWN ON MAPS 2, 4 AND 6, FILED IN THE OFFICE OF THE ASSISTANT REGISTRAR OF THE LAND COURT.

NUUANU VALLEY, HONOLULU, OAHU, T. H.

Scale: 1 inch = 5 feet.

Honolulu, T. H.
Feb. 14, 1933.

WRIGHT, HARVEY & WRIGHT,
By Stanley Wright
Surveyor & Maker of Plan,
Registered Certificate 8-S.
419 S. M. Damon Bldg.

OWNER: OAHU CEMETERY ASSOCIATION
By F. J. Lowrey
President

AND HAWAIIAN TRUST CO., LTD.
By T. J. Wilson
Vice President
By Ramsay Scott
Asst Treasurer

OWNER'S CERTIFICATE OF TITLE 11,191

I hereby certify that the map hereon being a subdivision of Land Court Application 54, as herein entitled, has been examined and verified and found to be correct, and that it has been approved by Order of the Judge of the Land Court dated March 1, 1933.

Honolulu, T.H.
March 1, 1933.

Robert D. King
Surveyor, Territory of Hawaii

Filed Feb. 17, 1933
Abraham N. Akana
Assistant Registrar

NOTE: ℄ indicates square feet.