MAP 9

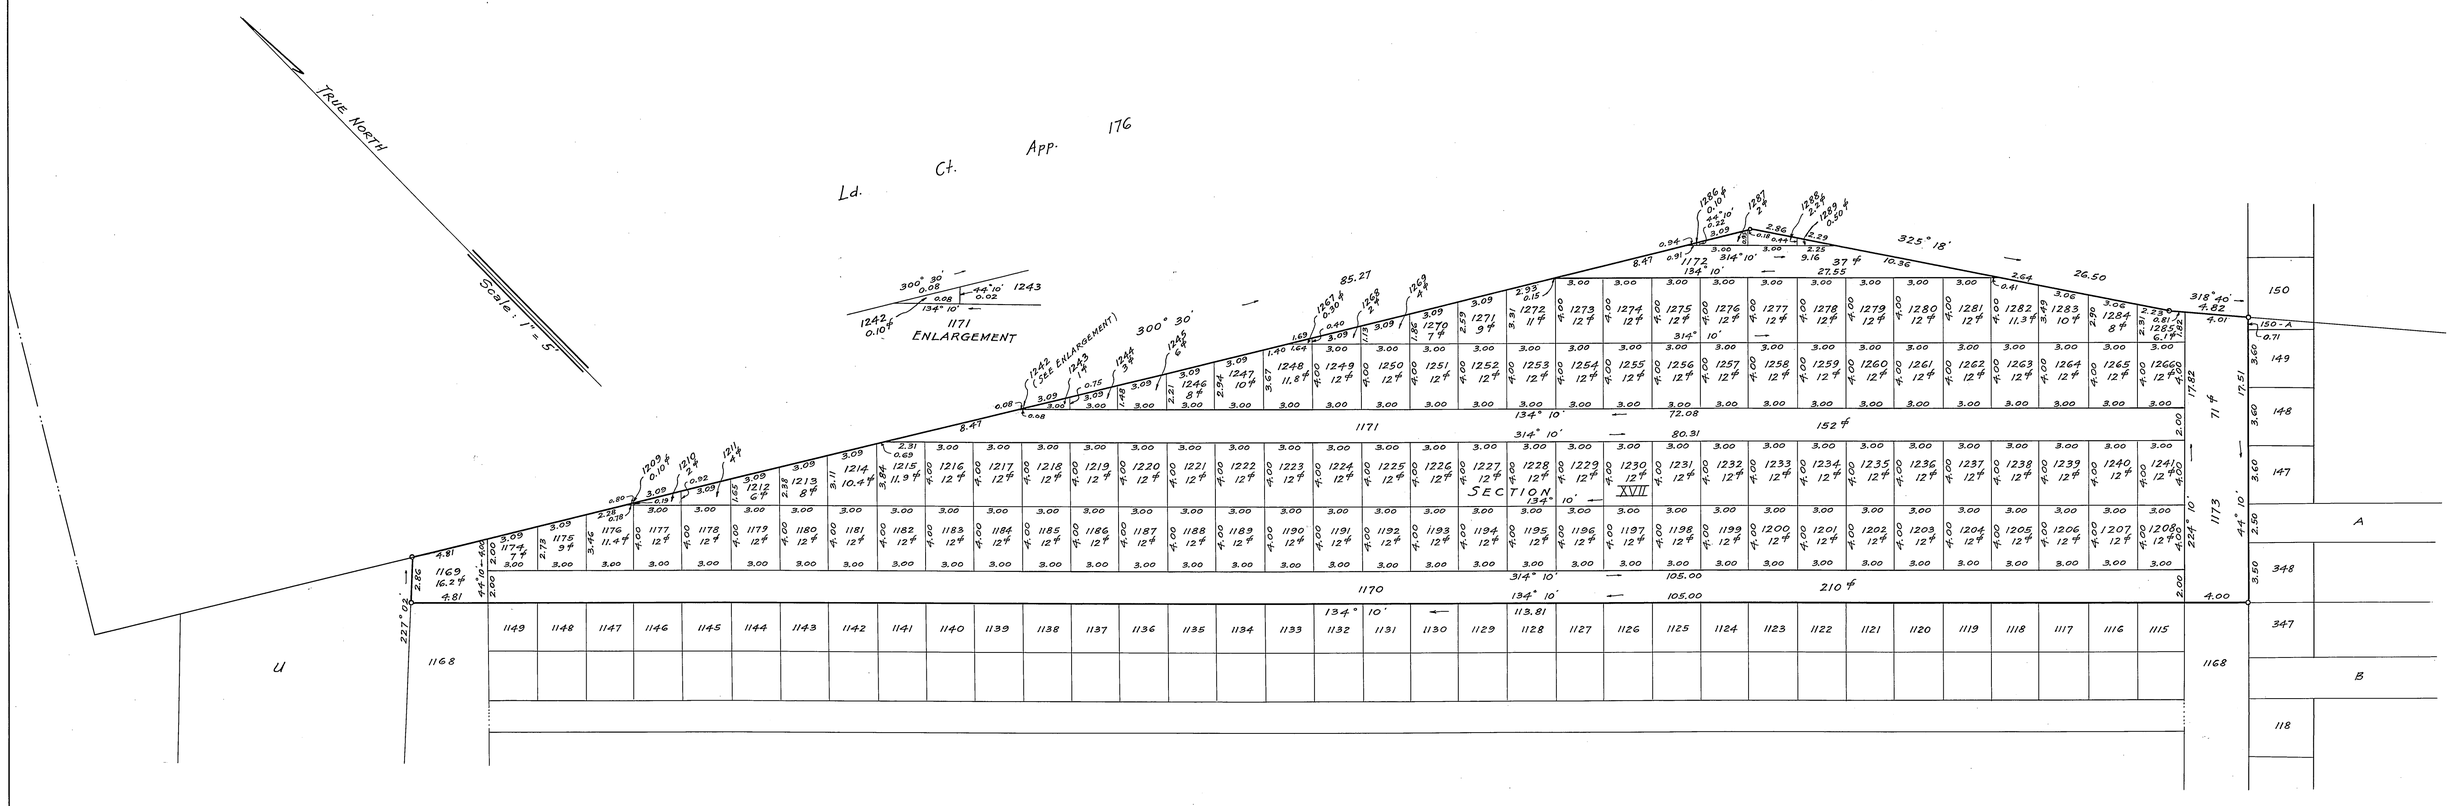

LAND COURT
TERRITORY OF HAWAII

LAND COURT APPLICATION 54
SUBDIVISION OF LOT T
AS SHOWN ON MAP 8
INTO LOTS 1169 TO 1289 (INCLUSIVE) SECTION XVII
NUUANU VALLEY, HONOLULU, OAHU, T. H.

Fred. E. Hanney
Surveyor and Maker of Plan
Registered Certificate 79-E.S.

419 S. M. Damon Bldg.
Honolulu, T. H.
November 16, 1955

OWNER: OAHU CEMETERY ASSOCIATION

Owner's Certificate of Title: 11,982

AUTHORIZED AND APPROVED BY ORDER OF THE
JUDGE OF THE LAND COURT DATED: SEPTEMBER 18, 1956
BY ORDER OF THE COURT: [signature]
REGISTRAR OF THE LAND COURT

Filed Sept. 11, 1956
[signature]
Assistant Registrar

Tax Map Key: 1-8-01

21" x 32" = 4.7¢