MAP 2

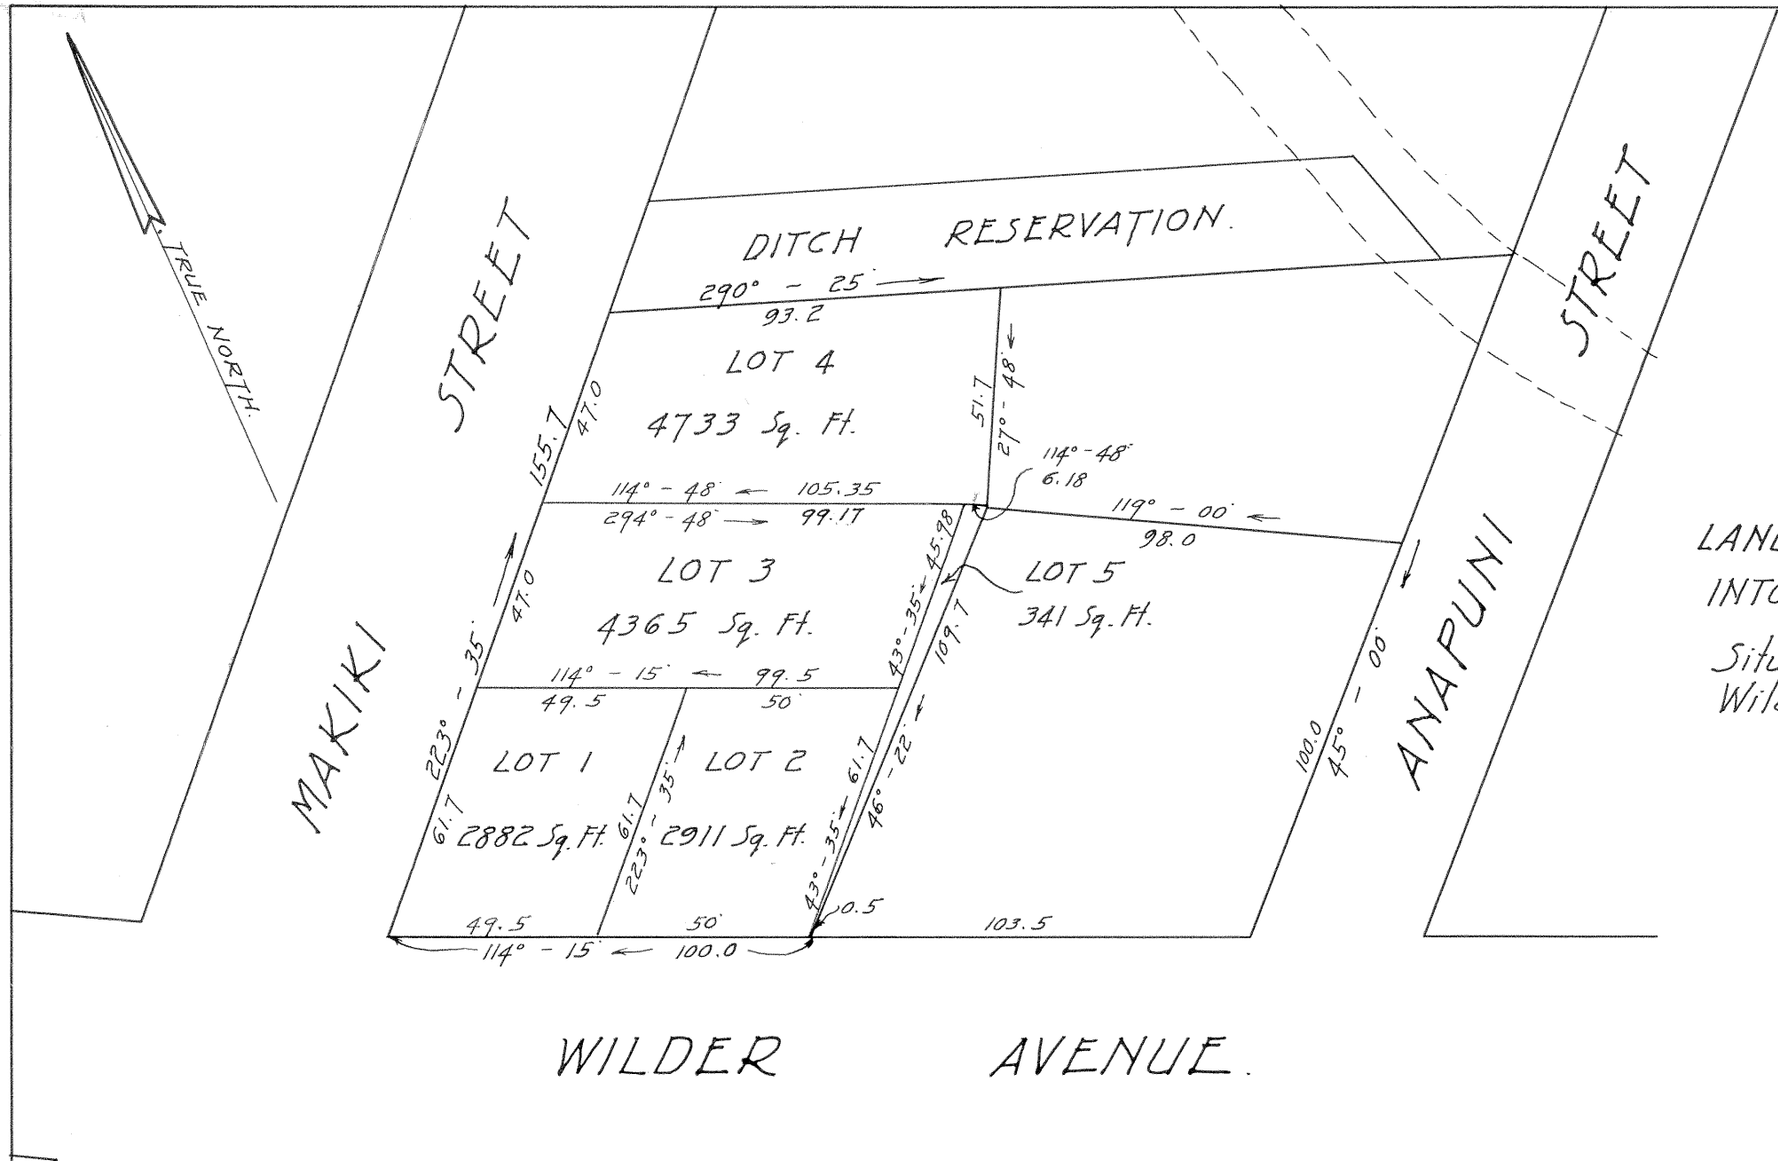

LAND COURT
TERRITORY OF HAWAII

SUBDIVISION OF
LAND COURT APPLICATION No. 55,
INTO LOTS 1, 2, 3, 4 AND 5.

Situated at the East corner of
Wilder Avenue and Makiki St.,
HONOLULU, OAHU, T. H.

Scale: 1 inch = 40 feet.

WRIGHT, HARVEY & WRIGHT,
By: Geo. F. Wright.
Surveyor & Maker of Plan,
855 Kaahumanu Street.
HONOLULU, T. H. Jan. 13, 1925.

I hereby certify that the map hereon being a subdivision of Land Court Application No. 55 has been examined and verified and found to be correct.

Honolulu, T. H.
July 1, 1925.

Walter E. Wall,
Surveyor, Territory of Hawaii.

APPROVED: July 1, 1925.

Ray J. O'Brien
Judge of the Land Court.

George Boyd Case and
Reginald Percy Faithfull
By their attorney
Nack Warren Thayer

Filed June 27/1925
J. H. Fisher
Registrar