MAP 2

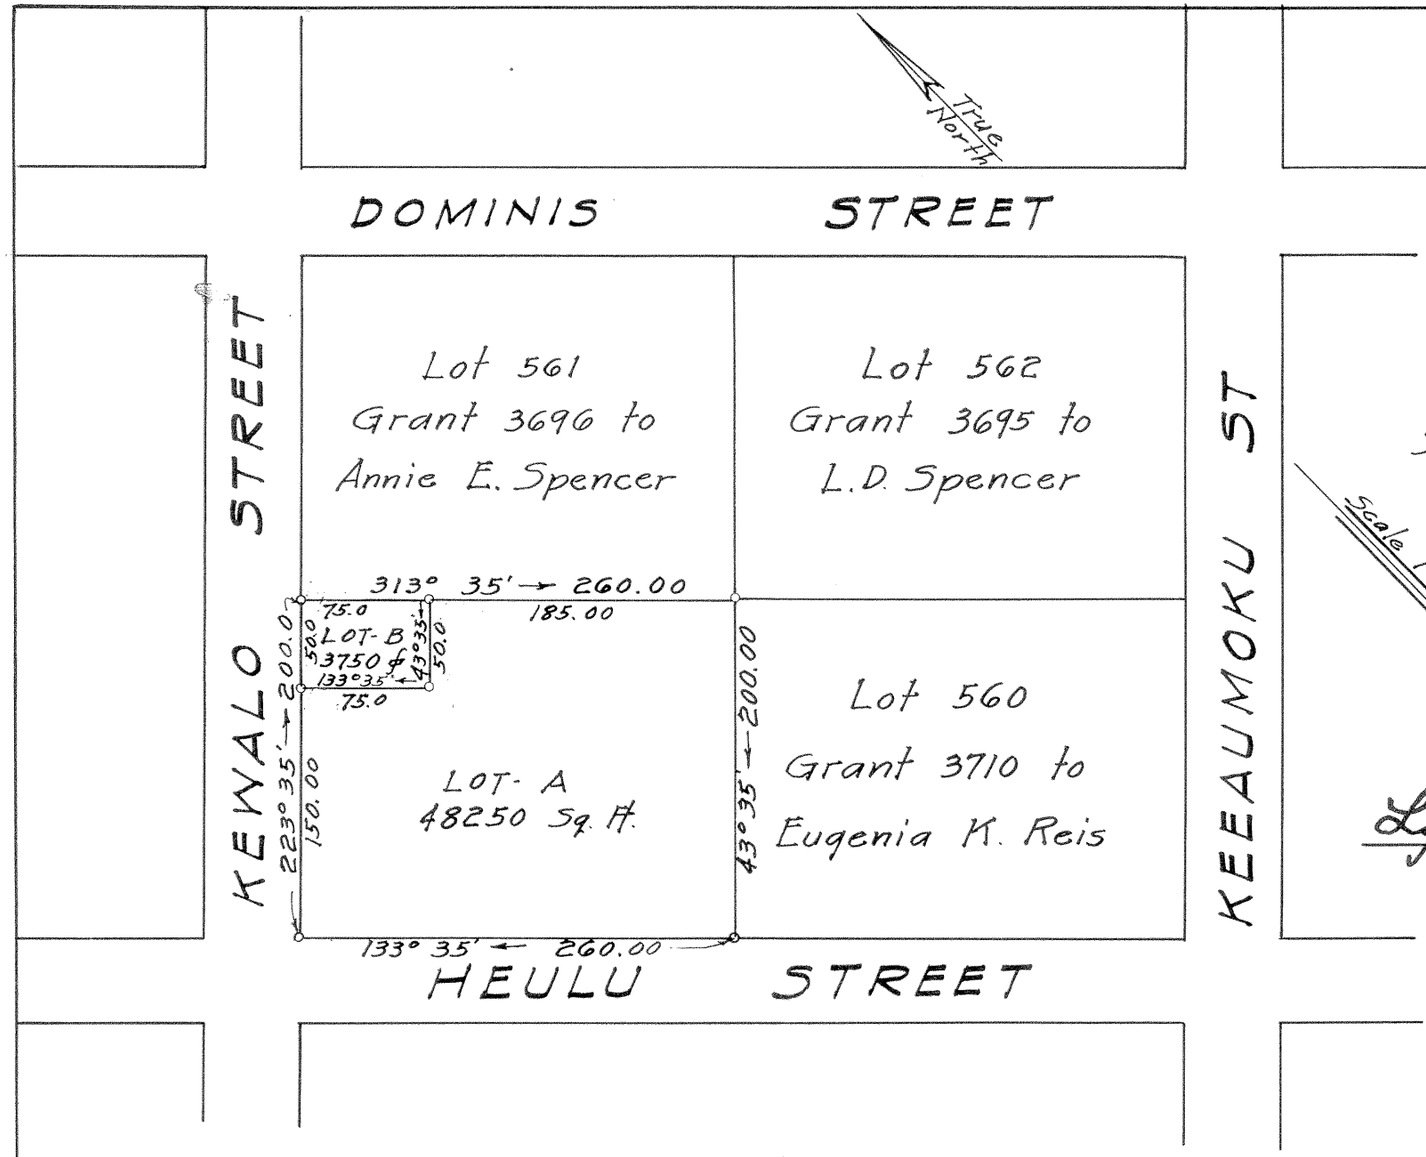

LAND COURT
TERRITORY OF HAWAII

SUBDIVISION OF LAND COURT
APPLICATION Nº 56
INTO LOTS A & B

Situated at the East corner of Heulu and Kewalo Sts.

MAKIKI - HONOLULU - OAHU - T.H

Scale 1 inch = 100 feet.

Scale 1" = 100'

Honolulu, T.H.
Sept. 5, 1930

CAIN & AWANA
By J. Y. Awana
Surveyor & Maker of Plan
Kerr Bldg-1061 Alakea St.

Lydy Elizabeth Lucas
Owner

I hereby certify that the map hereon being a subdivision of Land Court Application 56, as herein entitled, has been examined and verified and found to be correct.

Honolulu, T.H.
Sept. 15, 1930.

Robert D. King
Surveyor, Territory of Hawaii.

APPROVED:
Sept. 15, 1930.

A. L. Stanley
Judge of the Land Court.

Filed Sept. 11, 1930
Abraham K. Akana
Assistant Registrar