56

MAP 4

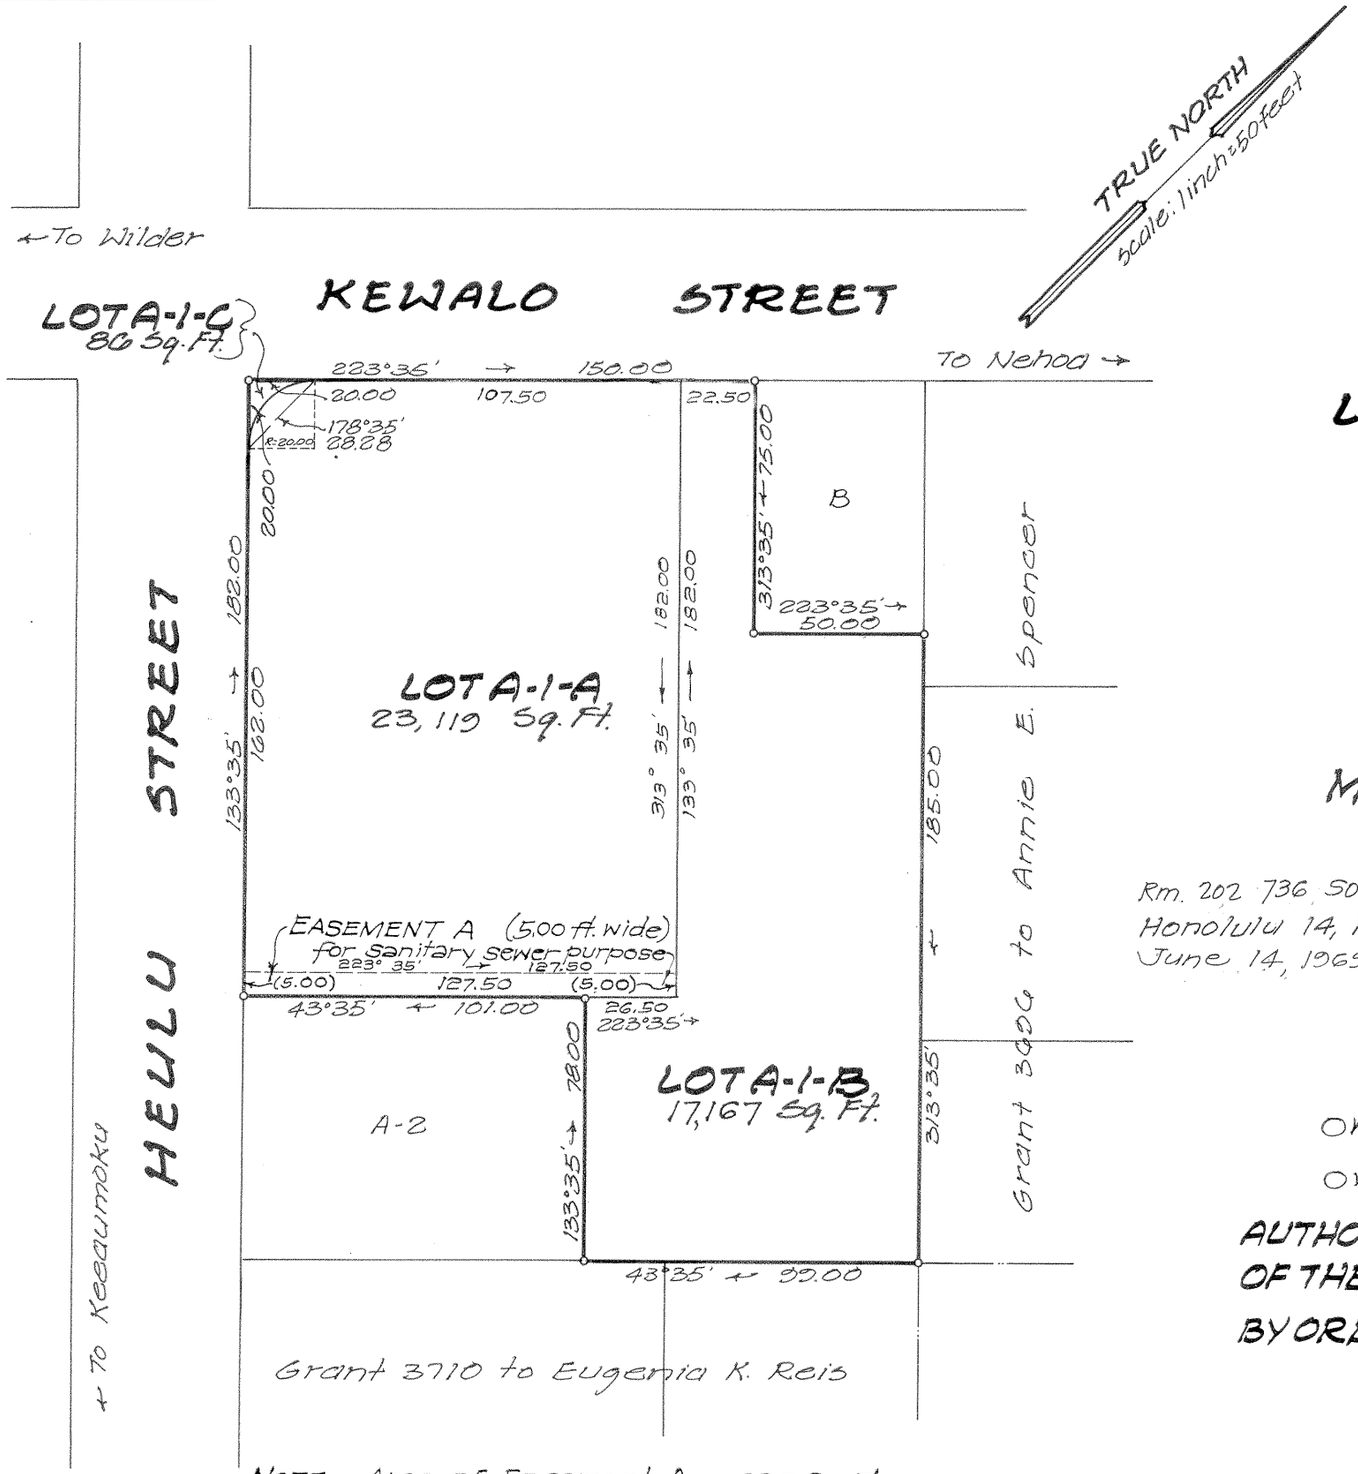

NOTE: Area of Easement A = 638 Sq. Ft.

LAND COURT

STATE OF HAWAII

LAND COURT APPLICATION 56

SUBDIVISION OF LOT A-1
AS SHOWN ON MAP 3
INTO LOTS A-1-A, A-1-B AND A-1-C
AND DESIGNATION OF EASEMENT A
OVER AND ACROSS LOT A-1-A
MAKIKI, HONOLULU, OAHU, HAWAII

Rm. 202 736 South St.
Honolulu 14, Hawaii
June 14, 1969

TADAKA NAKAHATA
REGISTERED PROFESSIONAL LAND SURVEYOR
No. 721-S
HAWAII, U.S.A.

Tadaka Nakahata
Registered Land Surveyor 721 ES
Land Court Surveyor Certificate 96

OWNER: YEW KING CHING, INC.

OWNER'S CERTIFICATE OF TITLE: 94024

AUTHORIZED AND APPROVED BY ORDER OF THE JUDGE
OF THE LAND COURT DATED: SEPTEMBER 3, 1969
BY ORDER OF THE COURT: Rudolph K. Espinda
REGISTRAR OF THE LAND COURT

Filed August 22, 1969 Paul Cozloff clk

Tax Key: 2-4-25:13
64176

16" X 15" = 1.0 Sq. Ft.
L65010