MAP 2

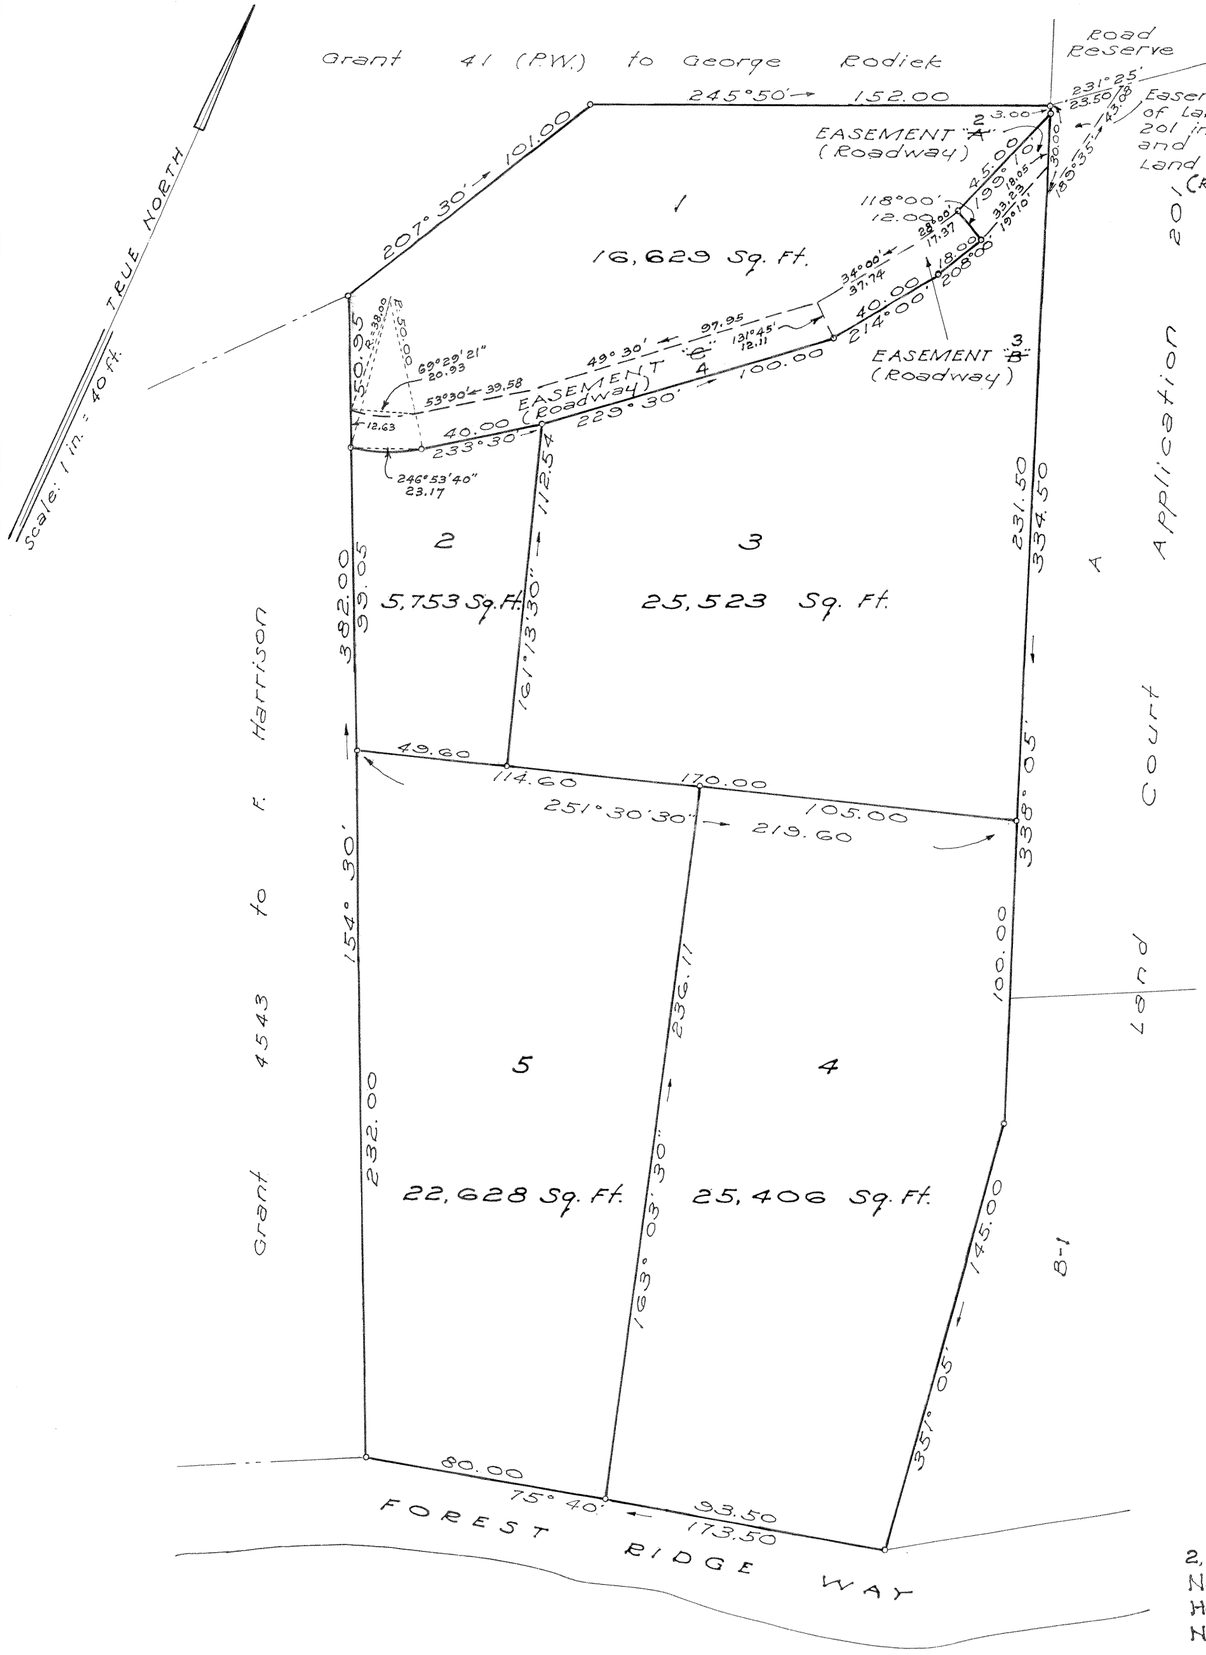

LAND COURT
TERRITORY OF HAWAII

LAND COURT APPLICATION 60

SUBDIVISION OF LAND COURT APPLICATION 60
AS SHOWN ON MAP 1
INTO LOTS 1 TO 5 AND
DESIGNATION OF EASEMENT "~~A~~ 2" OVER LOT 3
AND EASEMENTS "~~B~~ 3" AND "~~C~~ 4" OVER LOT 1
AT TANTALUS, HONOLULU, OAHU, T.H.

June 27, 1949
333-338 Dillingham Bldg.
Honolulu, T.H.

JAMES B. MANN
REGISTERED LAND SURVEYOR No. 75
HAWAII, U.S.A.

James B. Mann
Registered Professional Surveyor
Certificate Number 75
Land Court Surveyor
Certificate Number 1

OWNERS: JOHN FRANKLIN WOOLLEY
JAMES BUZZELL MANN

OWNERS' CERTIFICATE OF TITLE: 41,582

AUTHORIZED AND APPROVED BY ORDER OF THE JUDGE
OF THE LAND COURT DATED JULY 6, 1949
BY ORDER OF THE COURT
REGISTRAR OF THE LAND COURT

Easements A, B, and C are hereby redesignated as Easements 2, 3 and 4 by Order of the Judge of the Land Court dated November 28, 1952
Honolulu T. H.
November 28, 1952

Surveyor, Territory of Hawaii

Filed June 29, 1949
Abraham W. Akana
Assistant Registrar

Tax Map Key: 2-5-14:3
F.B. 121:71, 173:62
C.B. 106:95

15" X 21" = 2.13 Sq. Ft.