Court of Land Registration

Map and Description with Petition No. 64

Alice P. McTighe Filed Oct. 3, 1905.

Description of a portion of Grant 2 to Robertson. Young Street Kona Oahu.

Beginning at a point on Young Street which is North 116.39 Feet and West 420.4 Feet from Gov't, Survey Monument (Street Line) on Kapiolani Street, and running as follows by True Azimuth.

1. 291° 06' 84.0 feet along Young Street
2. 31° 36' 157.0 " " Mrs Luise G. Thompson's Lot,
3. 111° 06 84.0 " " Mrs J. H. Reist's Lot.
4. 211° 36' 157.0 " " Kate L. Rodger's Lot. to the initial point and containing an area of ~~13022~~ 12967 Square Feet.

Honolulu Aug. 9th 05.

O. Awai.

Alice Payne McTighe
Petitioner.

The map and description hereon have been examined by me and found to be correct.

Arthur C. Alexander
Court Surveyor.

Honolulu, Nov. 6, 1905.
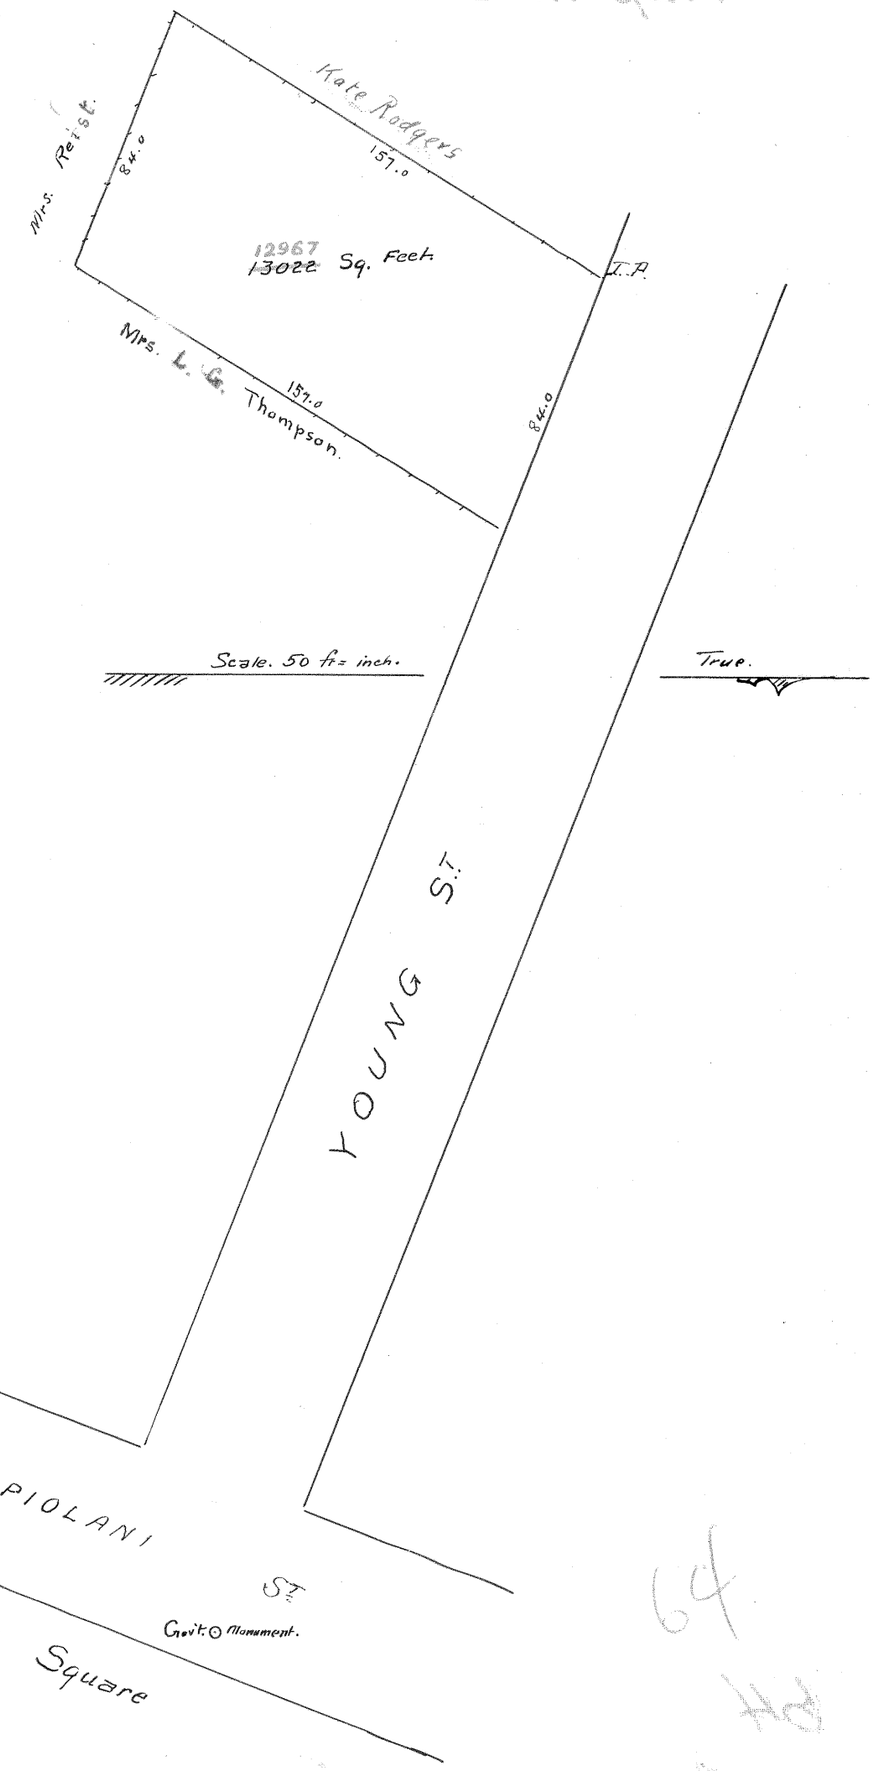
Petition No. 64
Court of Land Registration
FILED
OCT 3 1905
2 o'clock 0 min. P.M.
Witnard
Registrar.