MAP 1

Court of Land Registration

Map and Description with Petition No. 65

Mrs. Luise G. Thompson. Filed Oct. 3, 1905.

Beginning at a point on Young Street (South side) which is North 64.37 Feet and West 285.58 Feet from the Government Survey Monument (Street Line) on Kapiolani Street and running as follows by True Azimuth.

1. 111° 06' 7' a.c.a. 60.5. Feet along Line of Young Street.
2. 31° 36' 157.0 " " Alice P. McTighe's Lot.
3. 291° 06' 7' a.c.a. 60.5 " " Ernest Wilhelm's Lot and Mrs. Reist's Lot;
4. 211° 36' 157.0 " " Zaida Cunha's Lot. To the point of beginning and containing an area of ~~8317~~ 9340 a.c.a. Square Feet.

Honolulu Aug 12th 1905

Oawal.

The above being a portion of Grant 2. To Robertson Young, Street. Honolulu Kona Oahu.

Luise G. Thompson
Petitioner.

Petition No. 65

Court of Land Registration
FILED
OCT 3 1905
2 o'clock 10 min. P. M.
W. Howard
Sec.

The map and description hereon have been examined by me and found to be correct.

Honolulu, Nov. 5, 1905.

Arthur C Alexander
Court Surveyor

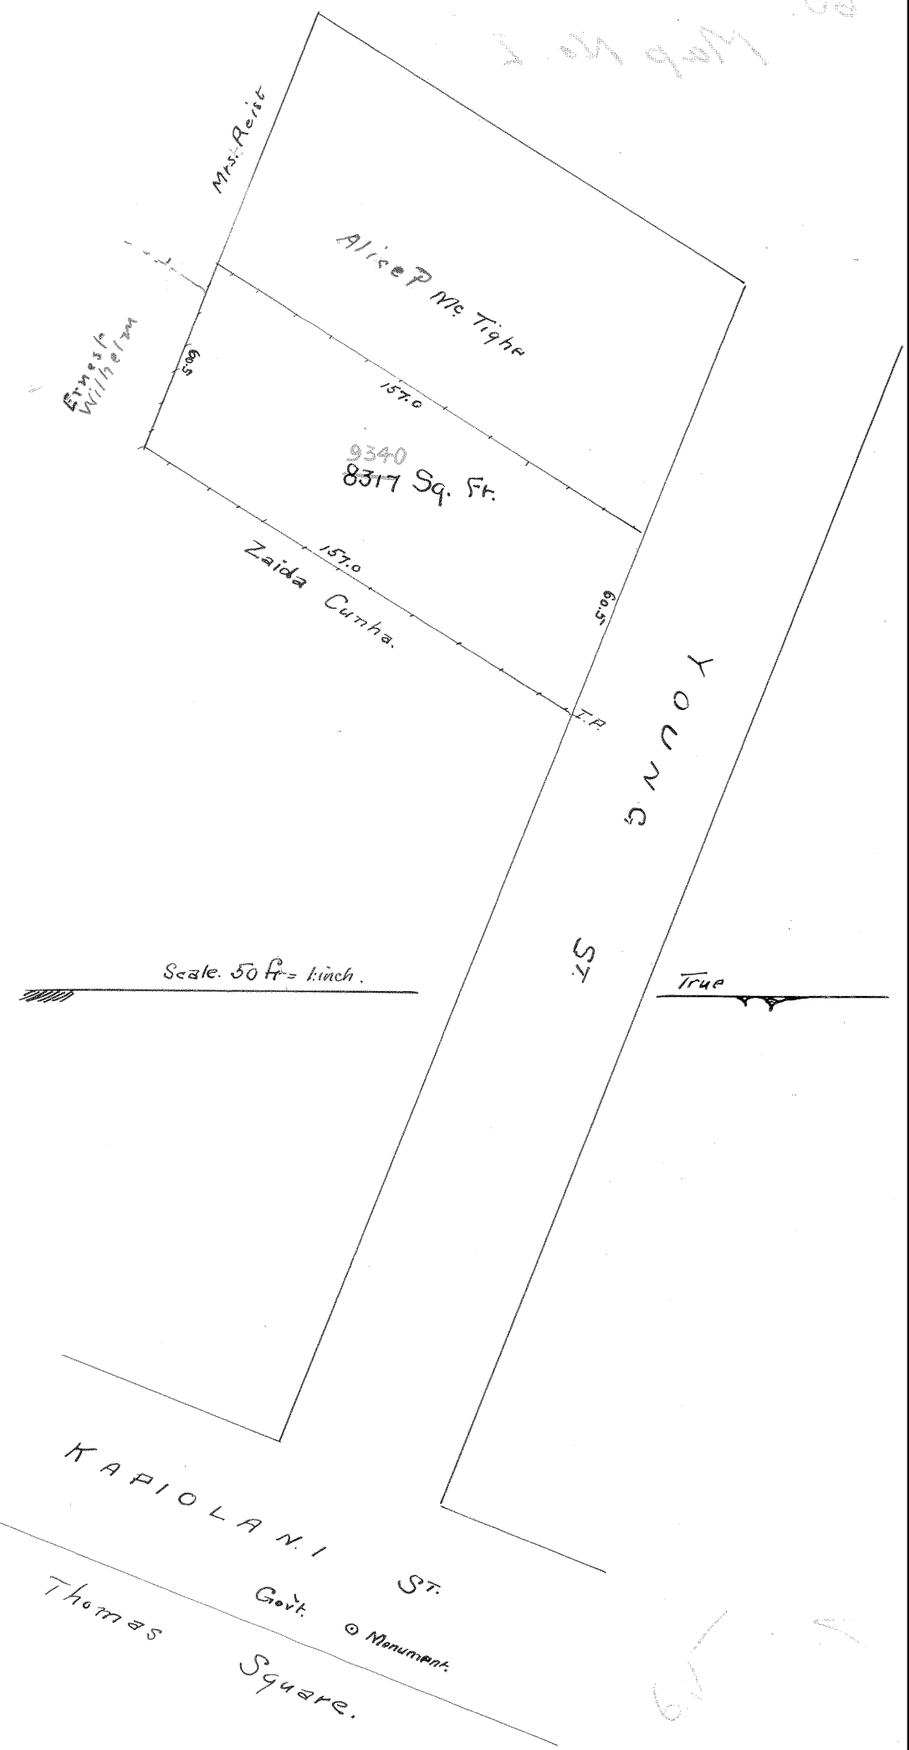

1.42.58 ft.