TERRITORY OF HAWAII
LAND COURT.

Subdivision of Lot 22A of Land Court
Petition No. 66.
George P. Castle, Petitioner,
Kewalo, Pauoa, Honolulu, Oahu,

Lot 22A-2

Beginning at Government Survey Trig. Station "Rosebank" at the West corner of Land described in Land Court Petition No. 66, and running by true azimuths:-

1. 238° 14' 20.50 feet along Lot 3 of Nuuanu Hillside Lots, Pauoa, Honolulu, Oahu, as shown on plan on file in the Office of the Registrar of Conveyances, being File Plan No. 184;
2. 315° 56' 5.65 feet along Lot 22A-1
3. 45° 56' 20.00 feet along same;
4. 135° 56' 10.00 feet along "Rosebank" Trig. Station Reservation to the point of beginning.

Area 157 Square Feet.

WRIGHT, HARVEY & WRIGHT.
Surveyors & Civil Engineers

Honolulu T.H.
Aug. 6, 1917

By Geo. F. Wright.
Surveyor & Maker of Plan

We hereby certify this map and description to be correct
George P Castle
Territory of Hawaii by
Arthur G. Smith
Dep. Atty. Genl.

I hereby certify that the map hereon being a subdivision of Land Court Petition No. 66, has been examined and verified and found to be correct.

Honolulu, T.H. Walter E. Wall,
Aug. 7, 1917 Surveyor, Territory of Hawaii.

I hereby certify this to be a true and correct copy of map filed in the Land Court with subdivision of Petition No 66.

Honolulu, T.H. Walter E. Wall,
Aug. 7, 1917 Surveyor, Territory of Hawaii.

Approved this 15th day of October 1917
O B Kemp
Judge of the Land Court.

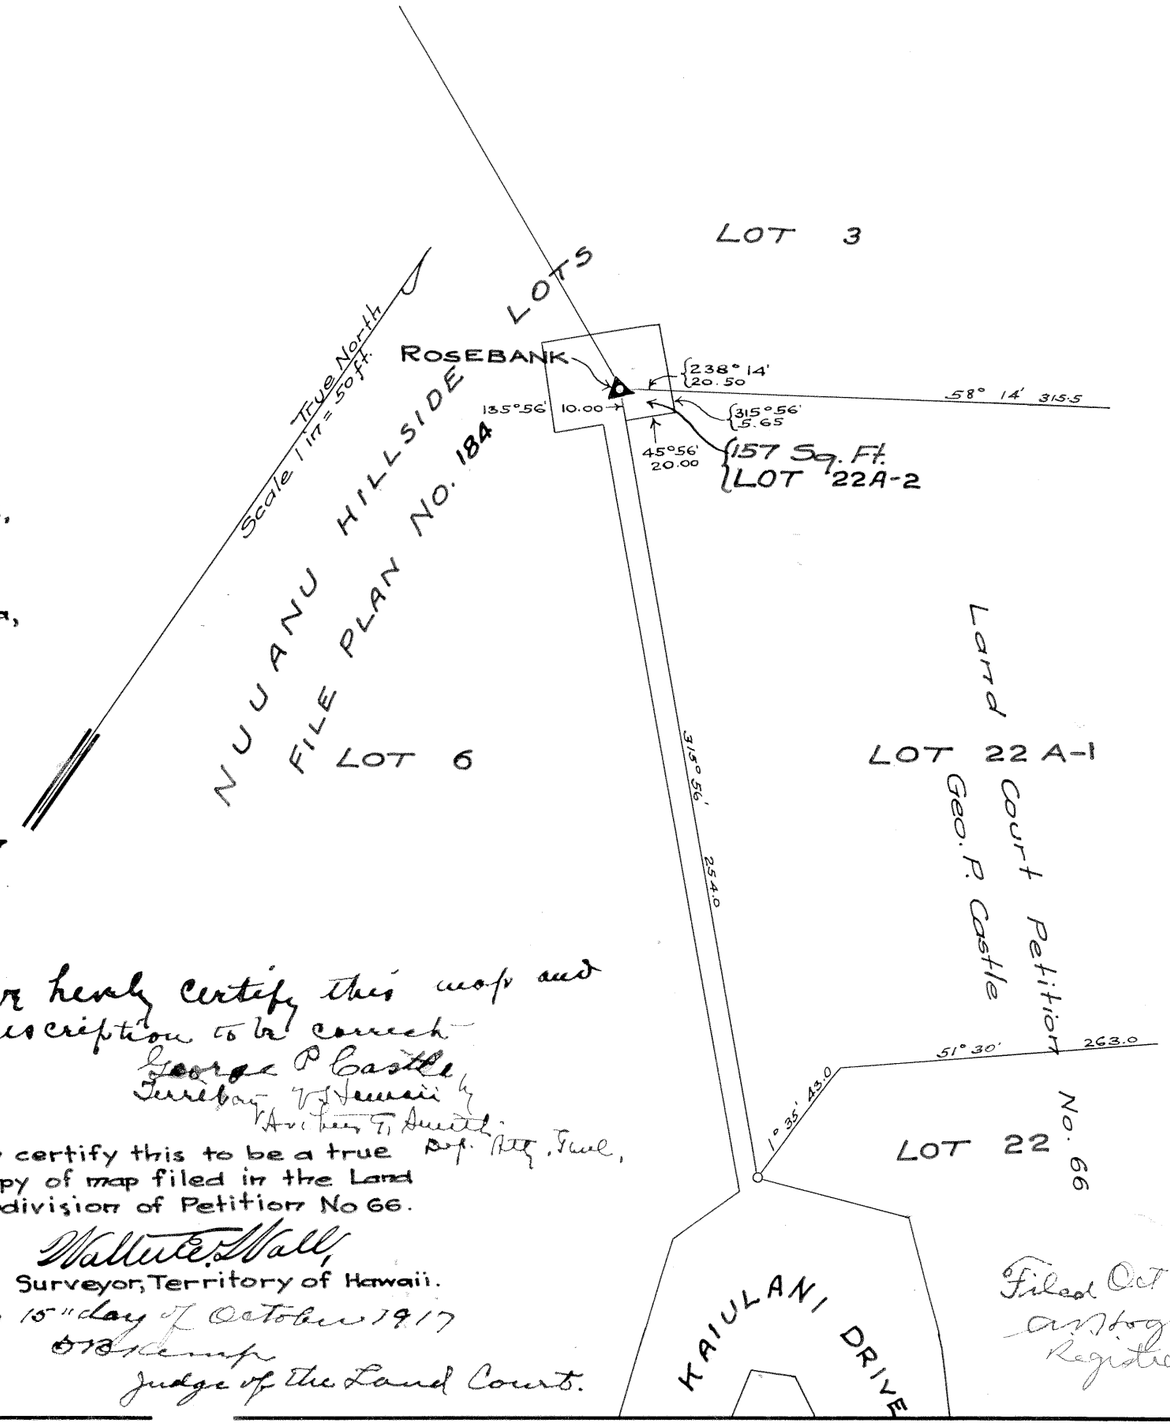

Filed Oct 15/17
A. Hogan
Registrar