MAP 4

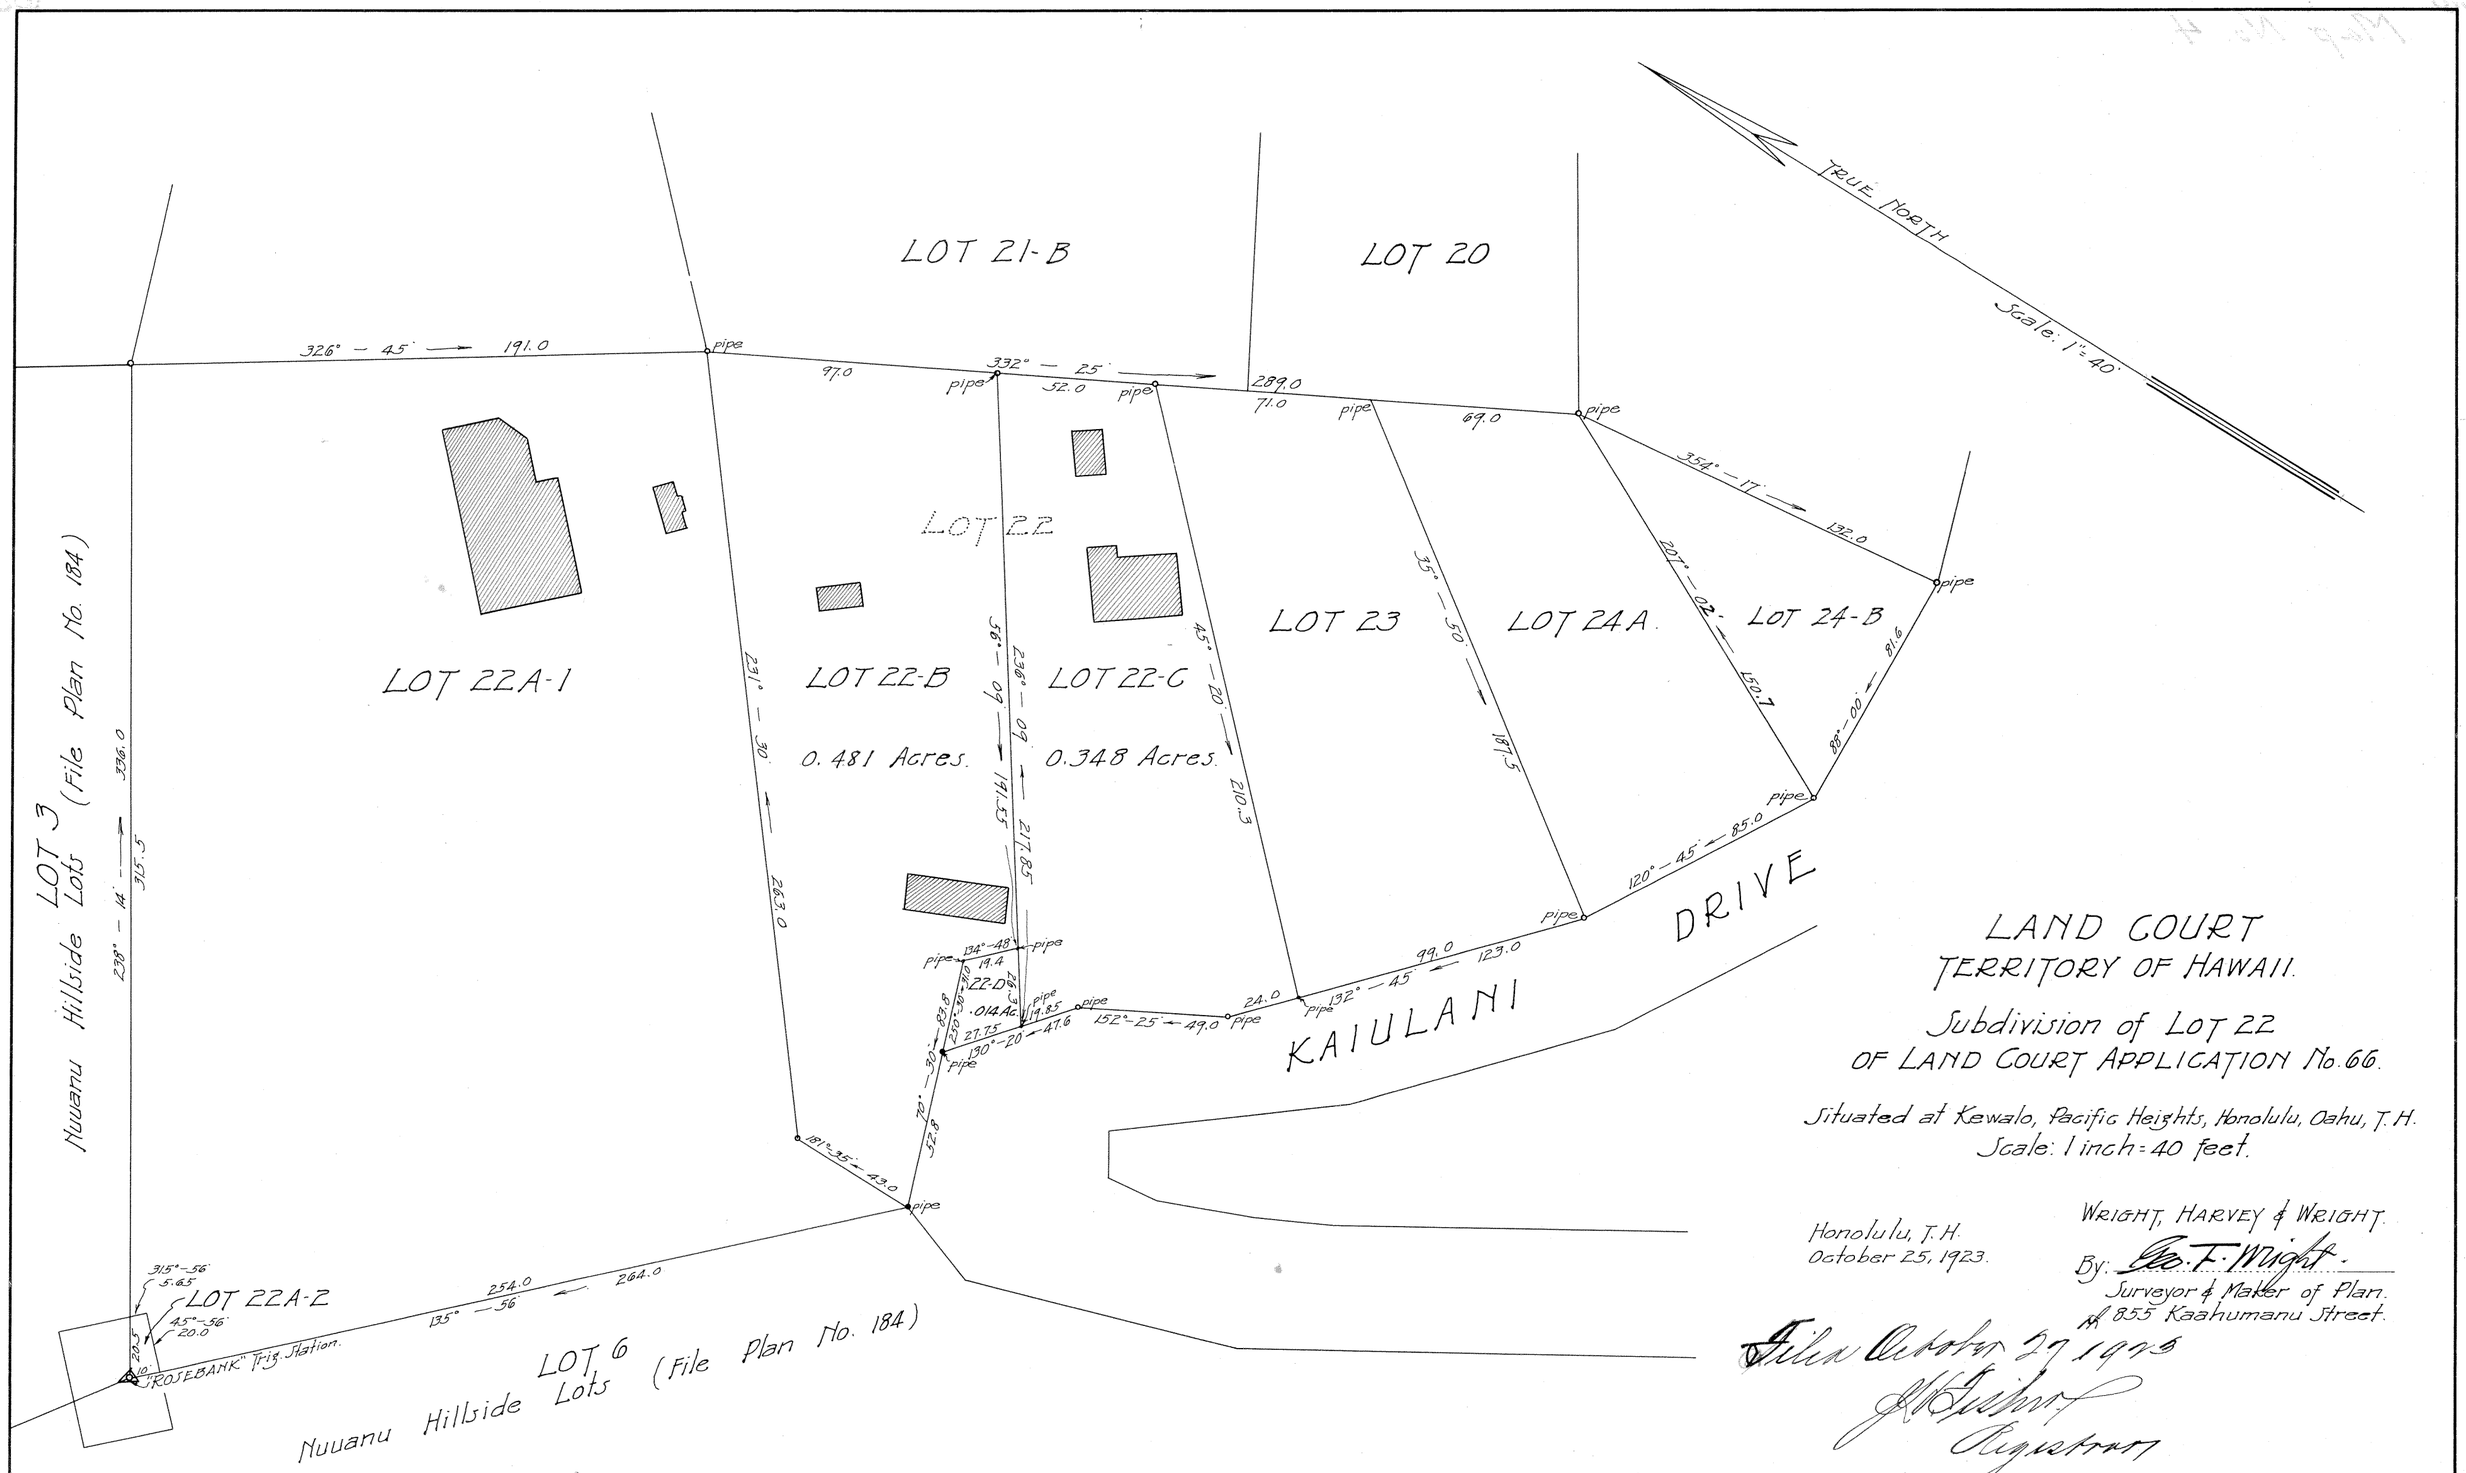

LAND COURT
TERRITORY OF HAWAII.

Subdivision of LOT 22
OF LAND COURT APPLICATION No. 66.

Situated at Kewalo, Pacific Heights, Honolulu, Oahu, T.H.
Scale: 1 inch = 40 feet.

Honolulu, T.H.
October 25, 1923.

WRIGHT, HARVEY & WRIGHT.
By: Geo. F. Wright.
Surveyor & Maker of Plan.
855 Kaahumanu Street.

Filed October 27 1923
J. H. Fisher
Registrar

Andrew Adams
By Smith, Warren Stanley & Vitousek
His Attorneys.

I hereby certify that the map hereon being a subdivision of Lot 22 of Land Court Application No. 66, has been examined and verified and found to be correct.

Honolulu, T. H.
Nov. 16, 1923.

Walter E. Wall,
Surveyor, Territory of Hawaii.

APPROVED: November 16, 1923.
Jas. J. Banks.
Judge of the Land Court.