MAP 5

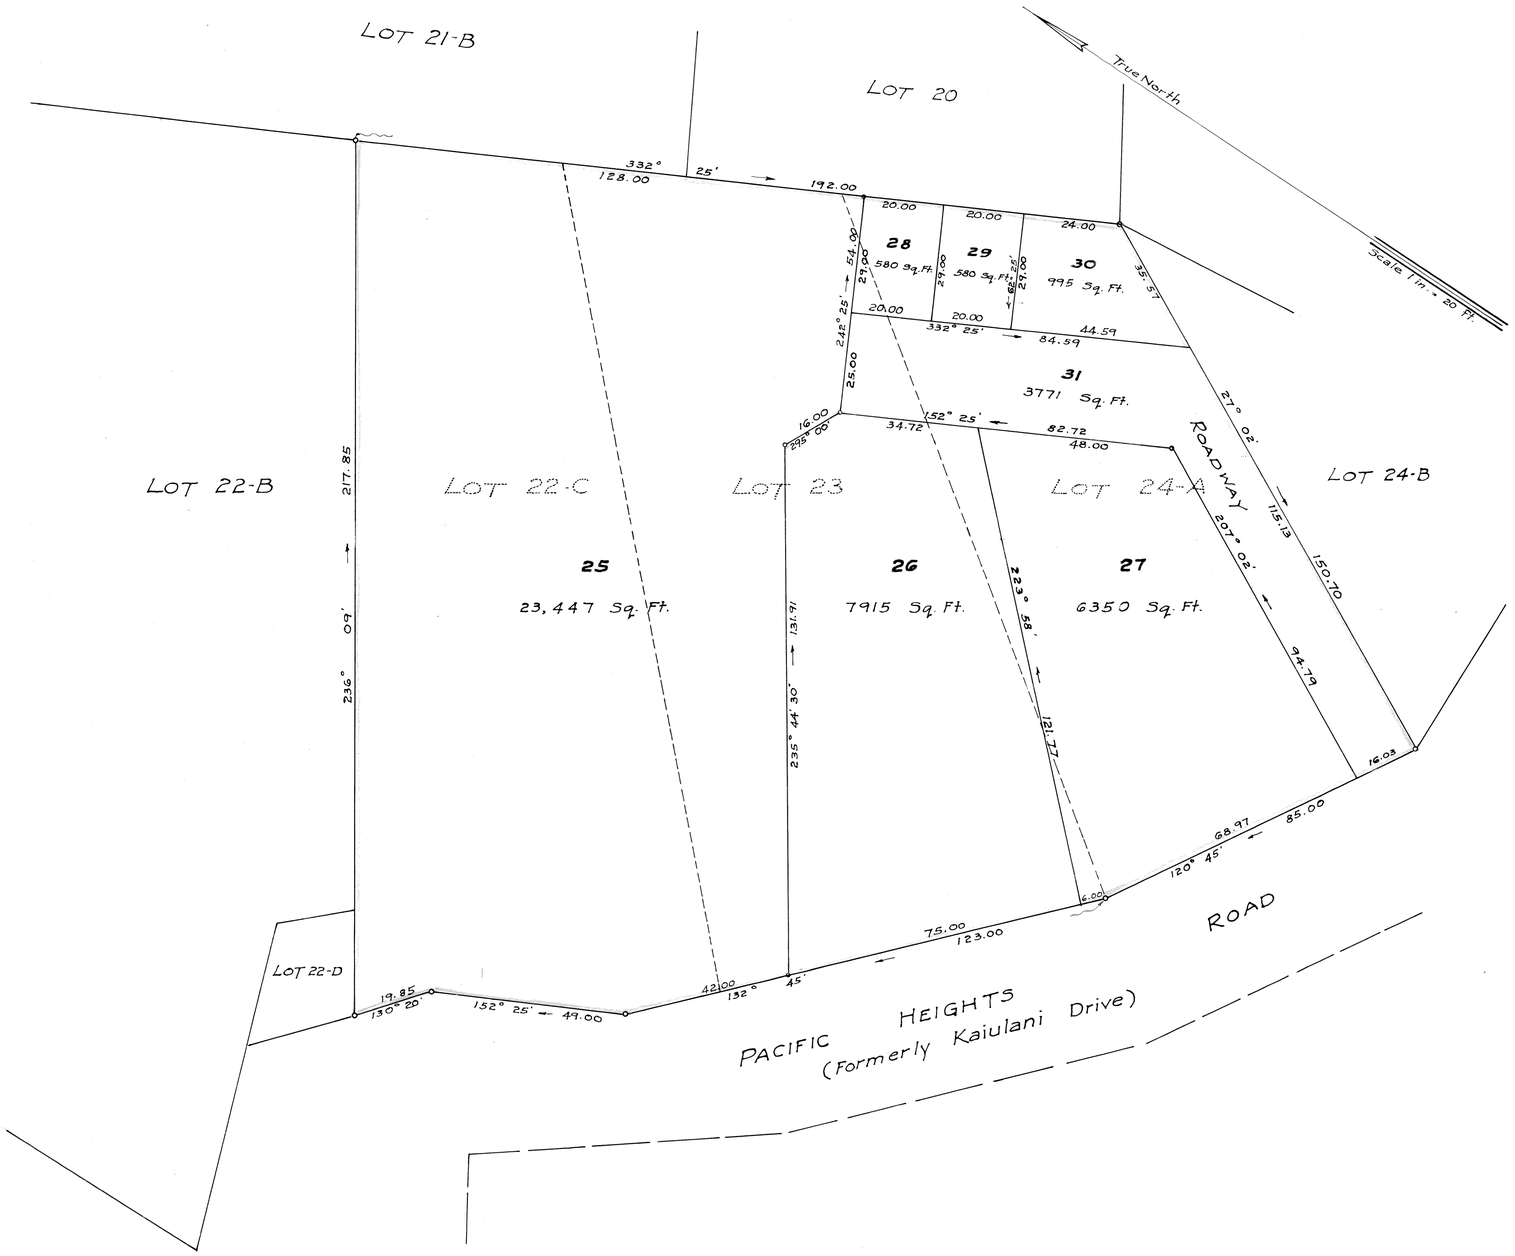

LAND COURT

TERRITORY OF HAWAII

CONSOLIDATION OF LOTS 22-C, 23 AND 24-A OF LAND COURT APPLICATION 66 AS SHOWN ON MAPS 4, 1, AND 3, FILED IN THE OFFICE OF THE ASSISTANT REGISTRAR OF THE LAND COURT AND RE-SUBDIVISION OF SAID CONSOLIDATION INTO LOTS 25 TO 31 (INCLUSIVE)

PACIFIC HEIGHTS, HONOLULU, OAHU, T.H.

Scale: 1 in. = 20 ft.

419 S.M. Damon Bldg.
Honolulu, Oahu, T.H.
August 15, 1940

FRED E. HARVEY
REGISTERED LAND SURVEYOR
No. 79
HAWAII, U.S.A.

WRIGHT, HARVEY AND WRIGHT
By: Fred E. Harvey
Surveyor and Maker of Plan.
Registered Certificate 79 E.S.

OWNER: Samuel Thompson Hill
By Bishop Trust Company Ltd
By H. Rewitt - Vice President
By Geo. Lamont - Asst. Secty
His Attorney-in-fact.

Owner's Certificate of Title: 2877

I hereby certify that the map hereon being a subdivision of Land Court Application 66, as herein entitled, has been examined and checked as to form and mathematical correctness and that it has been approved by Order of the Judge of the Land Court dated Sept. 11, 1940.

Honolulu, T.H.
Sept. 11, 1940.

L. M. Whitehouse
Surveyor, Territory of Hawaii

By: Robert D. King
Principal Cadastral Engineer.

NOTE: Lots 28, 29 and 30 have access out to Pacific Heights Road (formerly Kaiulani Drive) over Lot 31 (Roadway)

For rights of way, if any, see certificate of title.
See also Petition for Subdivision.

Filed Aug 30, 1940
W. Tremblay Rowland
Registrar

Tax Map Key 2-2-31

21" X 32" = 4.7 Sq. Ft.