MAP 7

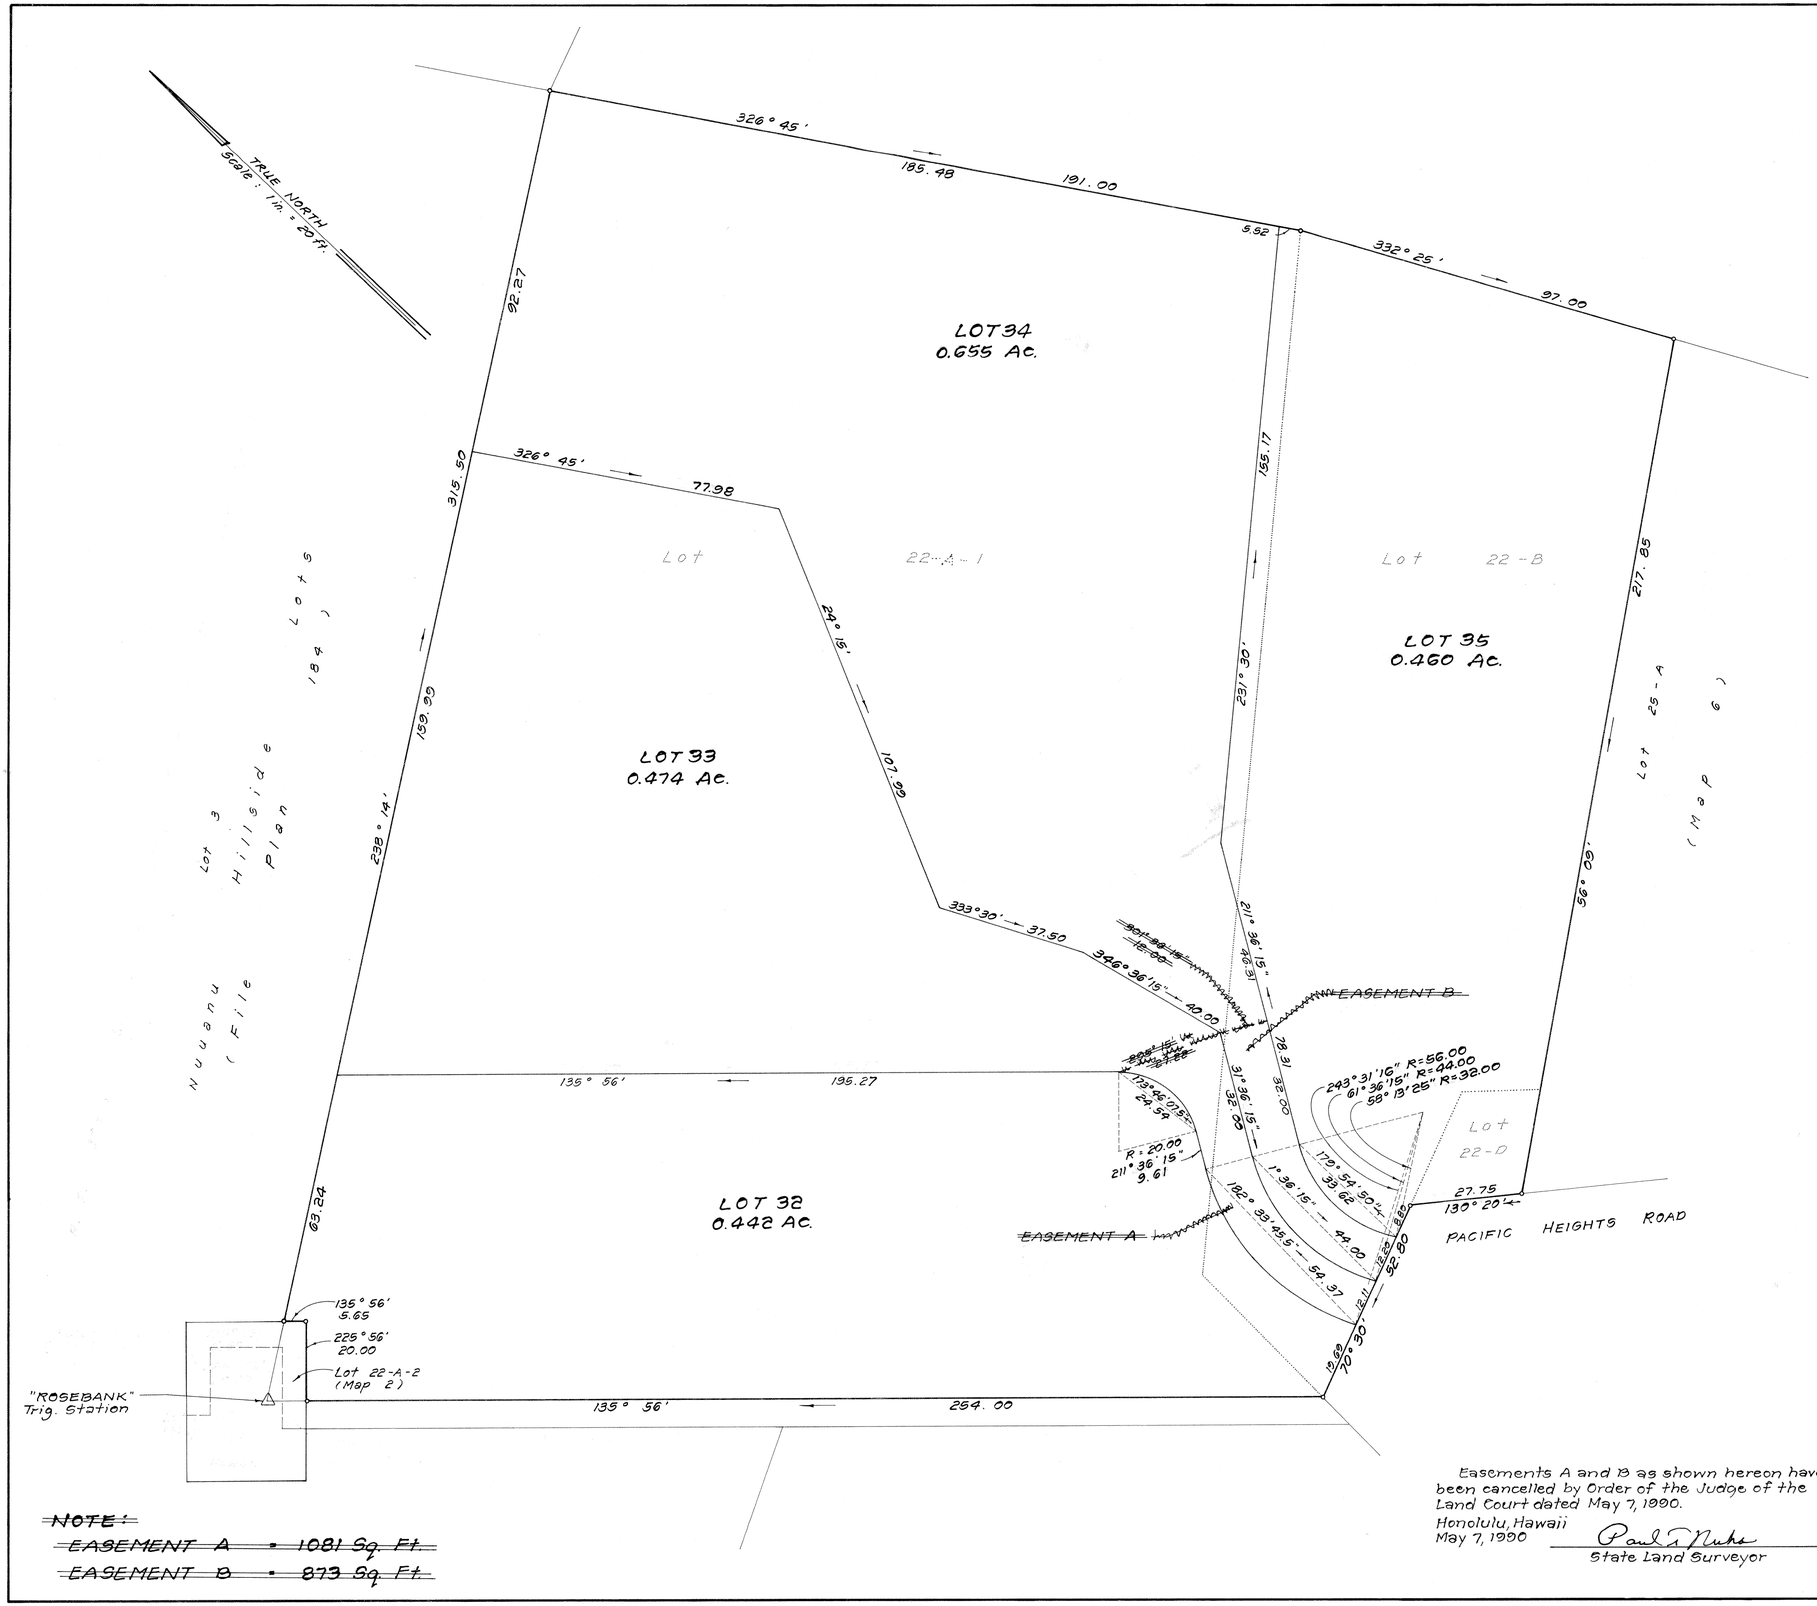

LAND COURT

STATE OF HAWAII

LAND COURT APPLICATION 66

CONSOLIDATION OF LOT 22-A-1 AS SHOWN ON MAP 2
AND LOTS 22-B AND 22-D AS SHOWN ON MAP 4
AND RESUBDIVISION OF SAID CONSOLIDATION
INTO LOTS 32, 33, 34 AND 35
~~AND DESIGNATION OF~~
~~EASEMENT A AFFECTING LOT 33~~
~~EASEMENT B AFFECTING LOT 34~~

AT KEWALO, PAUOA, HONOLULU, OAHU, HAWAII

TOWILL, SHIGEOKA & ASSOC., INC.

1270 Queen Emma St.
Suite 700
Honolulu, Hawaii
March 7, 1989

HARUO SHIGEOKA REGISTERED PROFESSIONAL LAND SURVEYOR No. 2279 HAWAII U.S.A.

Haruo Shigeoka
Registered Professional Surveyors
Certificate Number 2279
Registered Land Court Surveyor
Certificate Number 158

OWNER: 2990 PARTNERS
OWNER'S CERTIFICATE OF TITLE: 321,759

AUTHORIZED AND APPROVED BY ORDER OF THE JUDGE
OF THE LAND COURT DATED APRIL 6, 1990
BY ORDER OF THE COURT.

Barbara E. Wright, Acting
REGISTRAR OF THE LAND COURT

~~NOTE:~~
~~EASEMENT A - 1081 Sq. Ft.~~
~~EASEMENT B - 873 Sq. Ft.~~

Easements A and B as shown hereon have been cancelled by Order of the Judge of the Land Court dated May 7, 1990.

Honolulu, Hawaii
May 7, 1990

Paul T. Nuha
State Land Surveyor

Filed March 9, 1990
Barbara E. Wright, Deputy Registrar

Tax Map Key: 2-2-31:7
1611

21" x 32" = 4.7 Sq. Ft.