MAP 8

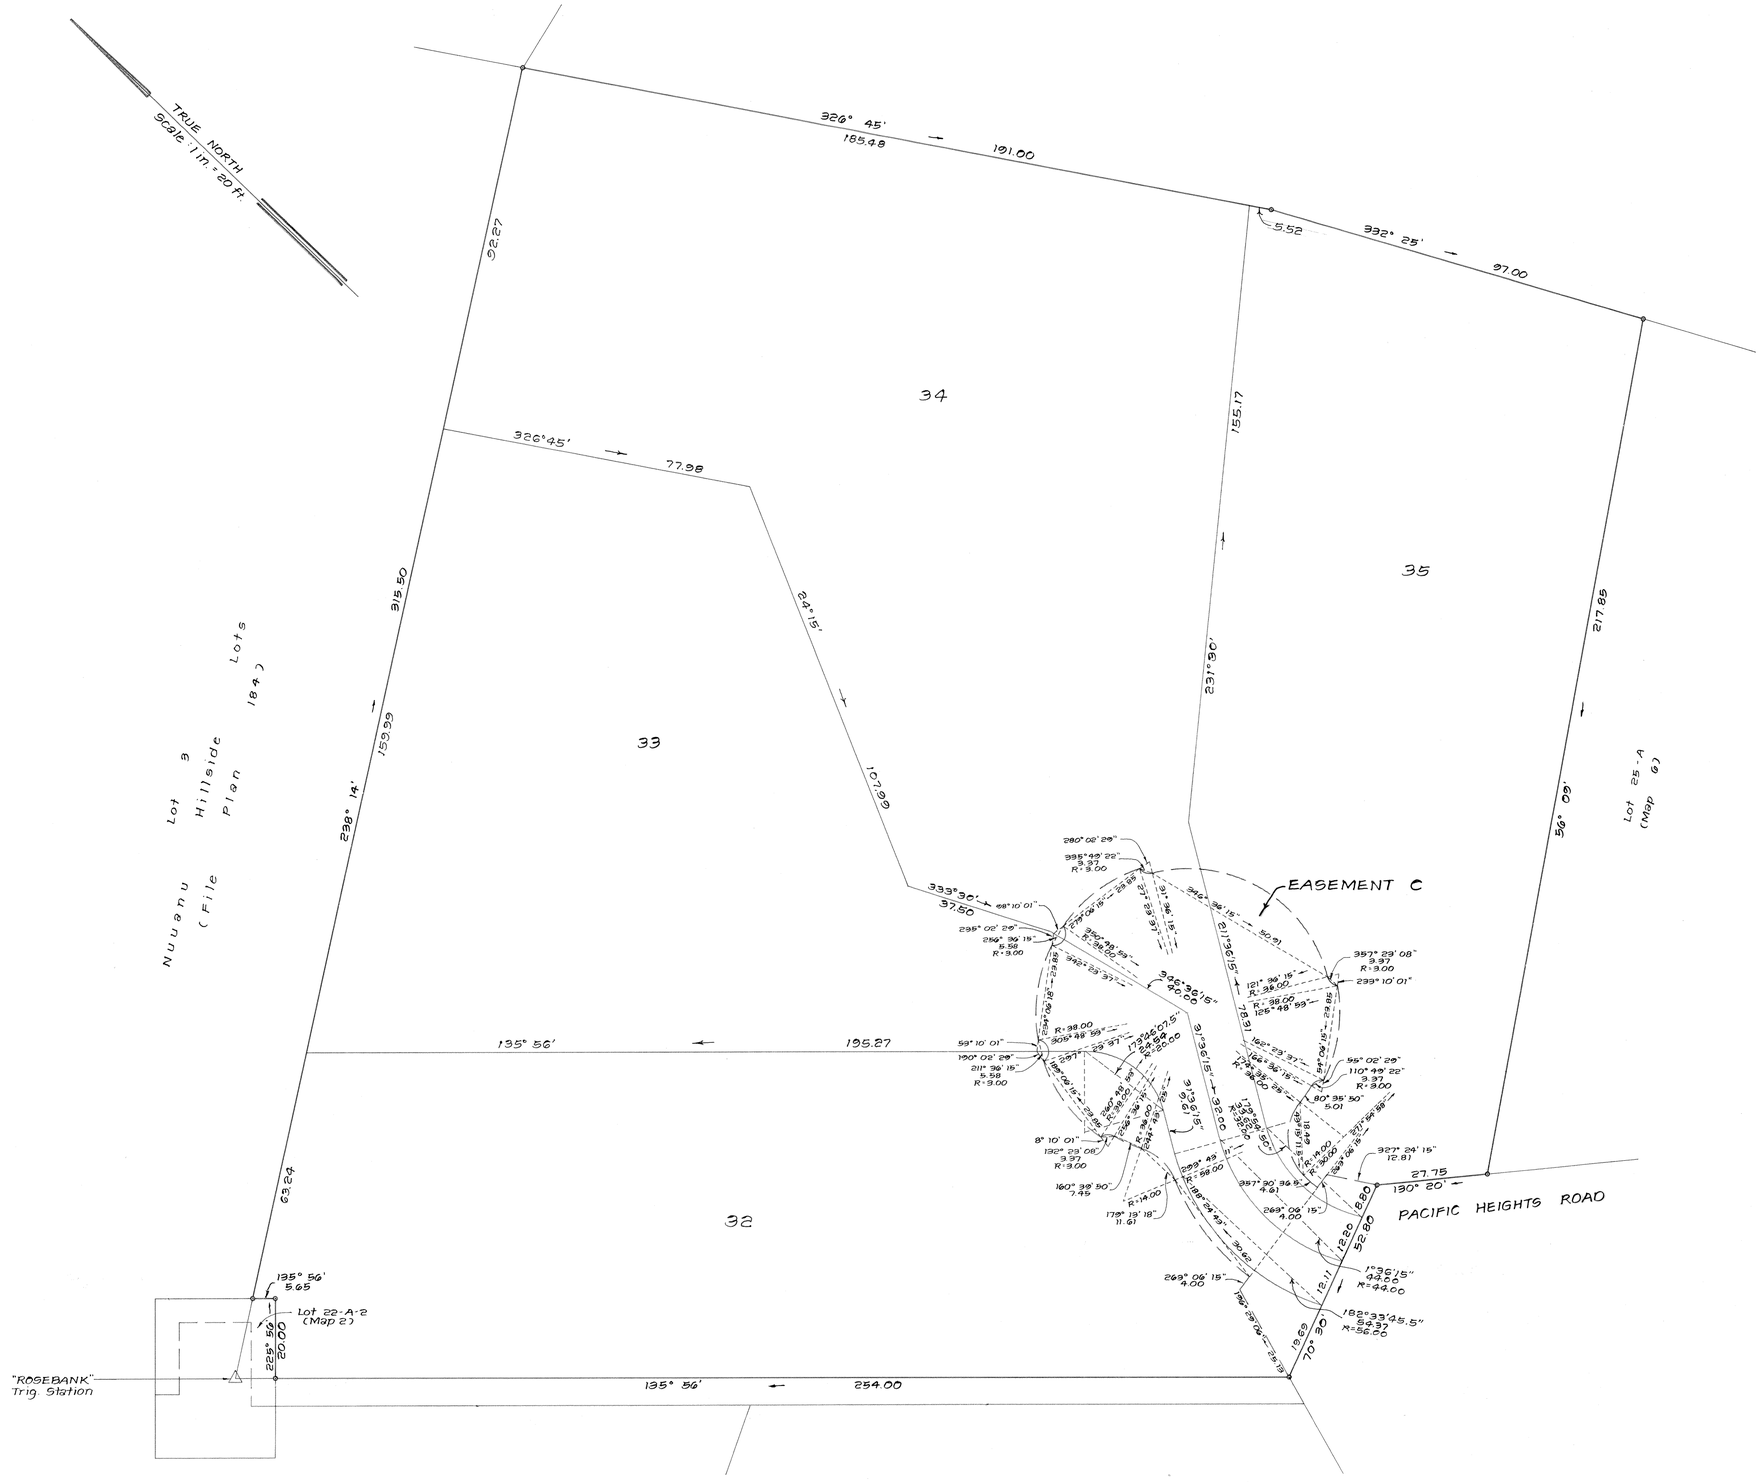

LAND COURT

STATE OF HAWAII

LAND COURT APPLICATION 66

CANCELLATION OF EASEMENTS A AND B
AS SHOWN ON MAP 7
AND DESIGNATION OF EASEMENT C
AFFECTING LOTS 32, 33, 34, AND 35
AS SHOWN ON MAP 7

AT KEWALO, PAUOA, HONOLULU, OAHU, HAWAII

TOWILL, SHIGEOKA & ASSOC., INC.

1270 Queen Emma St.
Suite 700
Honolulu, Hawaii
April 24, 1990

HARUO SHIGEOKA
REGISTERED PROFESSIONAL LAND SURVEYOR
No. 2279
HAWAII, U.S.A.

Haruo Shigeoka
Registered Professional Surveyor
Certificate Number 2279
Registered Land Court Surveyor
Certificate Number 158

OWNER'S: 2990 PARTNERS

OWNER'S CERTIFICATE OF TITLE: 321,759

AUTHORIZED AND APPROVED BY ORDER OF THE JUDGE OF THE LAND COURT DATED MAY 7, 1990
BY ORDER OF THE COURT.

Barbara E. Wright
REGISTRAR OF THE LAND COURT

NOTE:
EASEMENT C = 5789 Sq. Ft.

Filed April 24, 1990
Kathleen Wisbarity, Clerk

Tax Map Key: 2-2-31: 7
1611

21" x 32" = 4.66 Sq. Ft.