MAP 1

Court of Land Registration

Map and Description with Petition No 67

Filed by. Antonio Perry.

Beginning at a point (Redwood Post) on the South side of Gov't. Road. (to Waialae) From which point The Gov't. Survey Station Mauumae bears. 200° 32' 1280.0 Feet. and running as follows by True Azimuth.

1. 28° 33' 300.0 feet along 12th Avenue.
2. 298° 33' 237.5 " " Lot. 5 owned by. J. T. DeBott.
3. 194° 21' 309.4 " " Koko Head Avenue
4. 118° 33' 161.6 " " Waialae Road to the initial point and containing an area of. 59865 Square. feet.

The same being Lots 1.2.3.&4 of Block 1. Kaimuki Tract. Honolulu Oahu. and a portion of. L.C.A. 10613 to A. Paki Waialae iki

Honolulu Dec 13/05

W. A. Wall

The map and description hereon have been examined by me and found to be correct.

Honolulu, Jan. 2, 1906.

Arthur C Alexander
Court Surveyor.

Antonio Perry.

Court of Land Registration
FILED
JAN 3 1906
min. M.
W. L. Howard
Registrar.

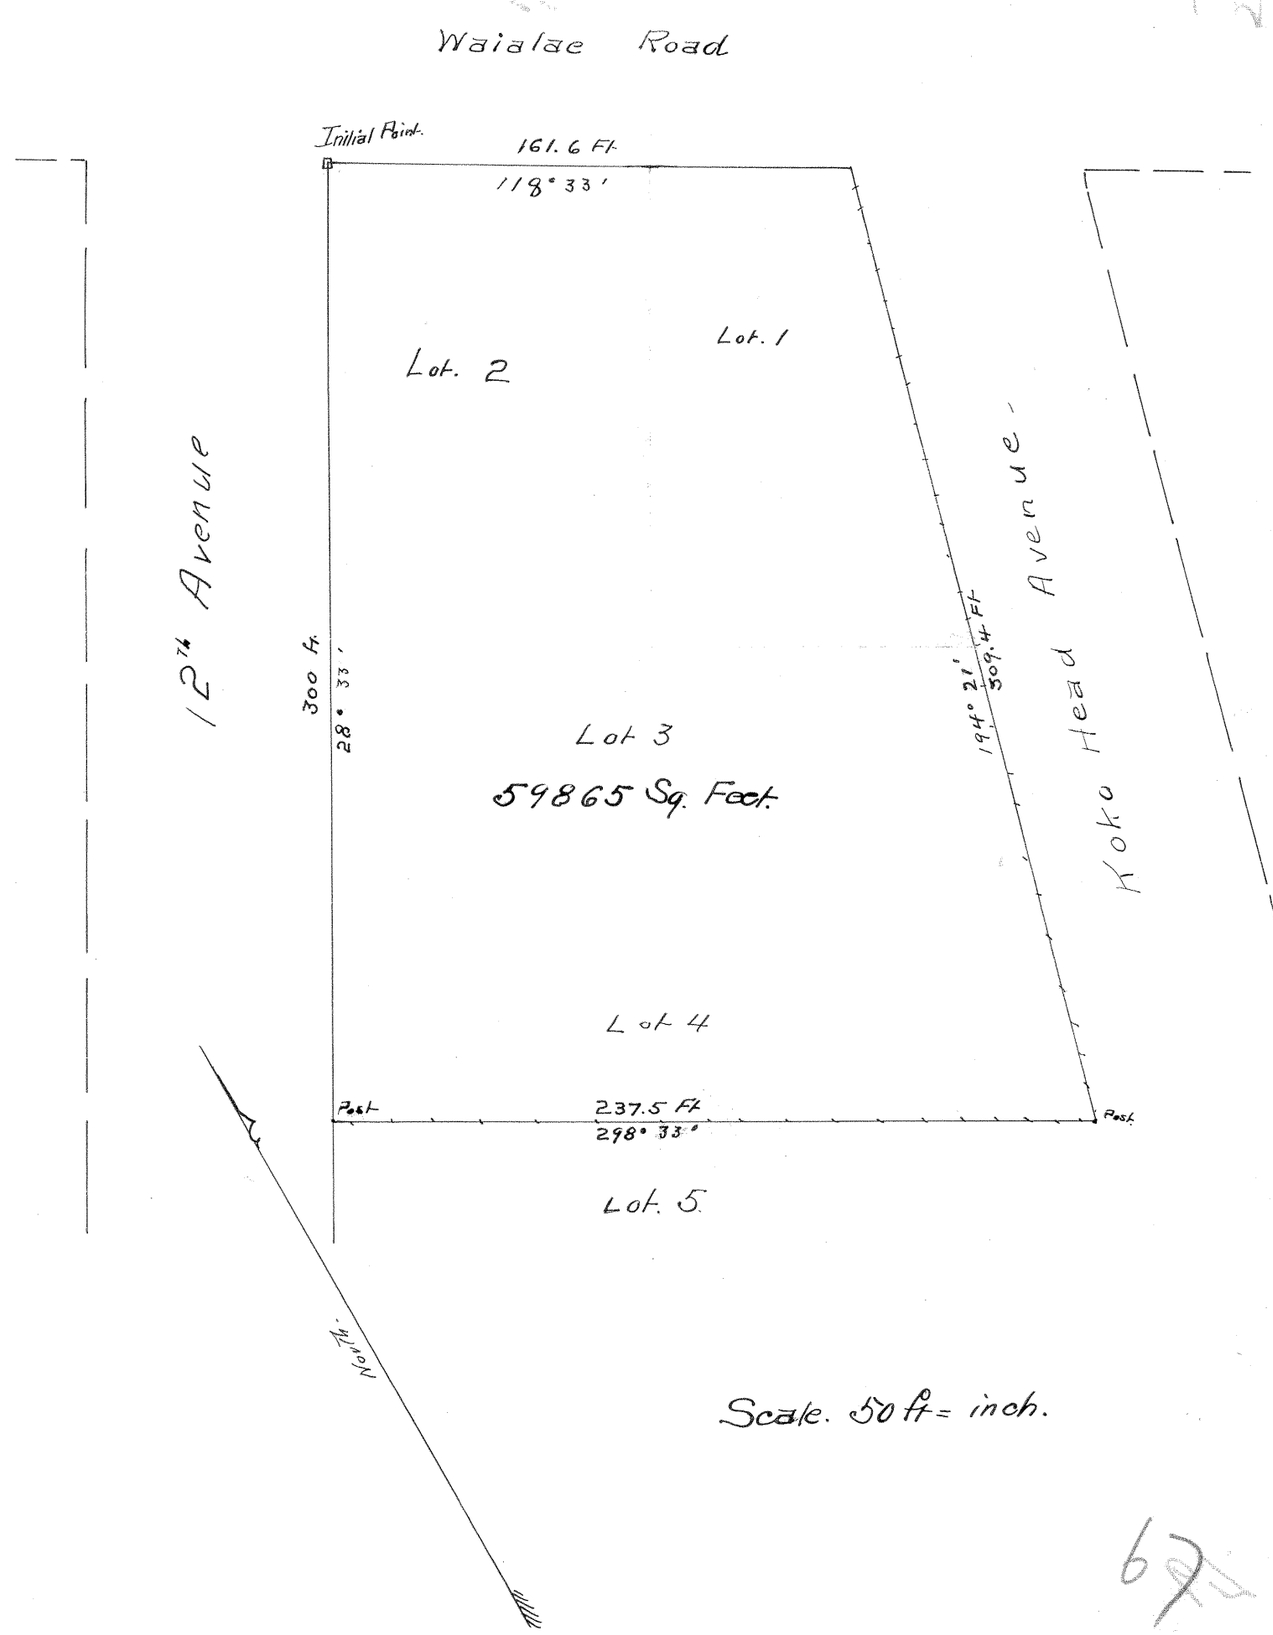

Scale. 50 ft = inch.

67